Instrument 200600046146 OR Book 19 Page 828

VOL 0019 PAGE 828

200600046146
Filed for Record in
HOLMES COUNTY ,OH
SALLY MILLER
10-10-2006 At 02:47 pm.
SMALL PLAT 40.00
OR Book 19 Page 828 - 828

OR 192 p 657

MECHANIC TOWNSHIP
N.E. QTR. SECTION 19
T–8 N; R–6 W
HOLMES COUNTY, OHIO

SURVEYED FOR: HENRY STUTZMAN

REFERENCES

DEED VOL. 181 PAGE 829
DEED VOL. 193 PAGE 253
DEED VOL. 230 PAGE 470

PLAT VOL. 16 PAGE 229
PLAT VOL. 18 PAGE 92

BEARINGS FROM PLAT VOL. 18 PAGE 92

O.R. VOL. 89 PAGES 625 & 627
O.R. VOL. 187 PAGE 2586

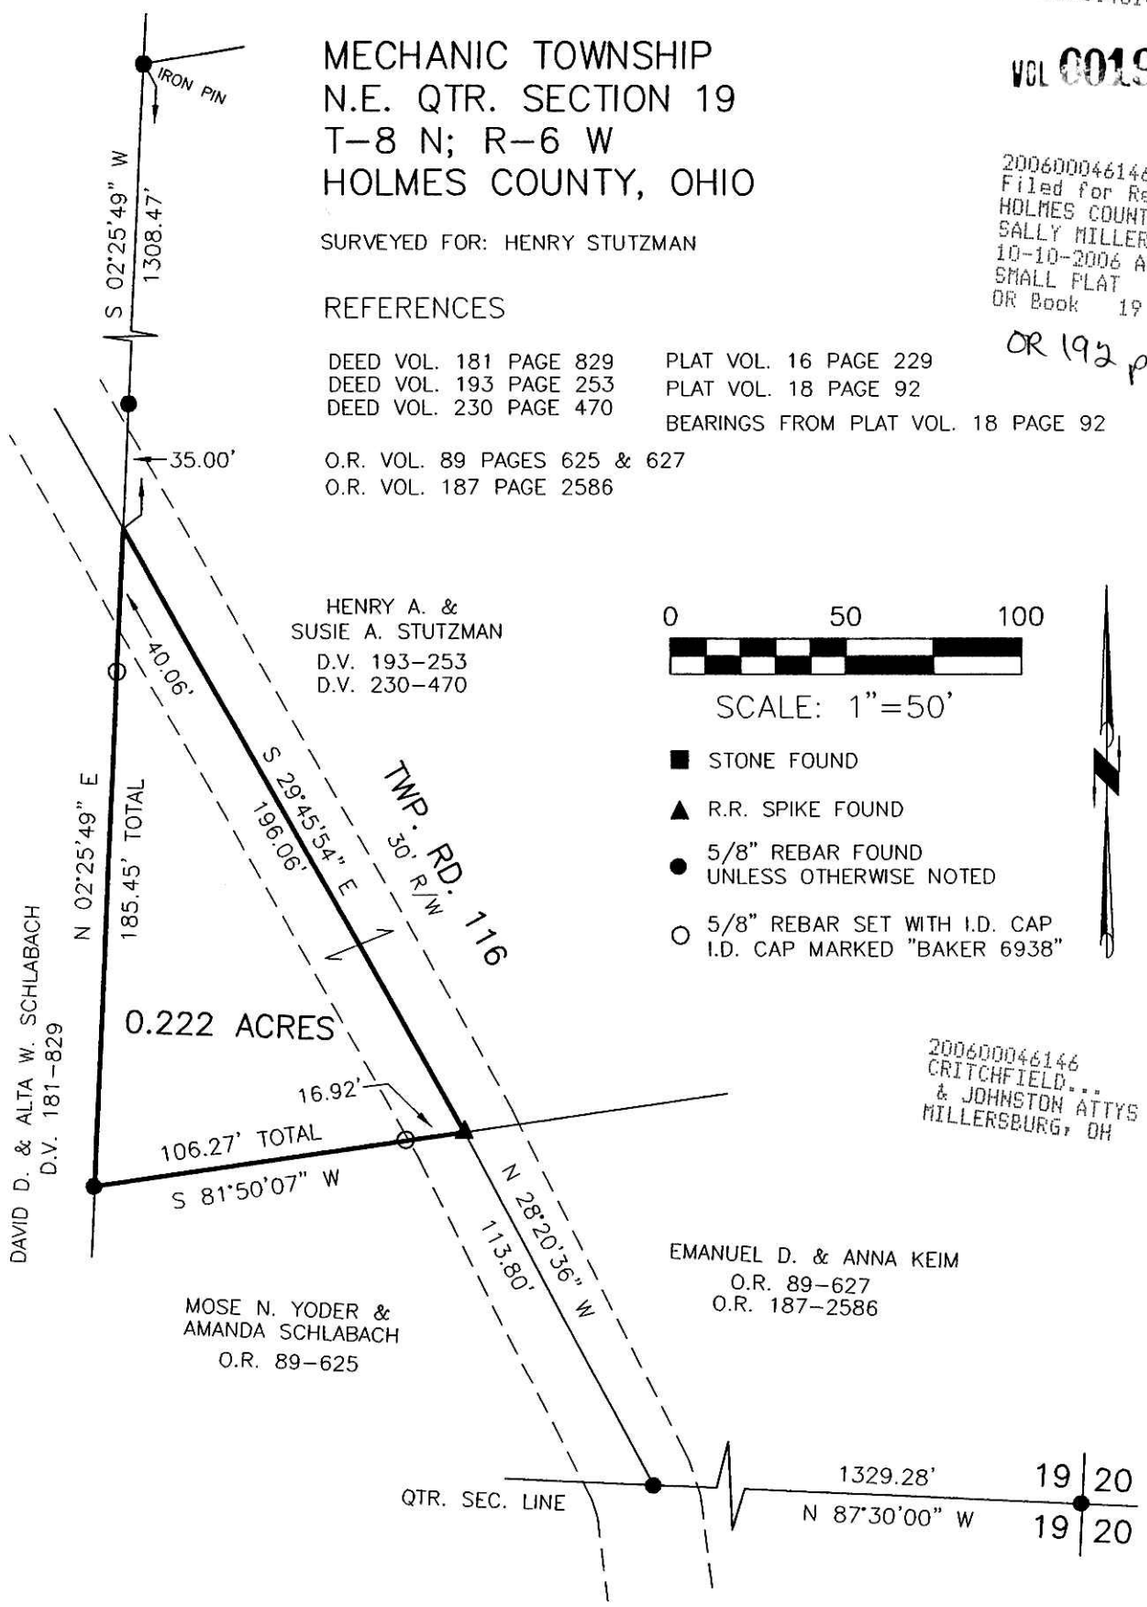

200600046146
CRITCHFIELD...
& JOHNSTON ATTYS
MILLERSBURG, OH

STATE OF OHIO
DONALD C. BAKER
6938
REGISTERED
PROFESSIONAL SURVEYOR

APPROVED FOR TRANSFER ONLY
NO SUBDIVISION PLAT REQUIRED
(O.R.C. 711.001 & 711.131)
Lot(s) not for building unless
approved by Board of Health.
HOLMES CO. PLANNING COMM.
By MH Date 9/1/06

I CERTIFY THIS SURVEY TO BE CORRECT TO THE BEST OF MY KNOWLEDGE.

DONALD C. BAKER P.S. 6938

DATE: JULY 13, 2006
KES\NLP
FILE NAME: WORK3\S-476-06\ERZ

DONALD C. BAKER SURVEYING
138 N. CLAY STREET
MILLERSBURG, OHIO 44654
PH. 330-674-4788
FAX 330-674-6027

PLAT APPROVED

8/28/2006