200700050760
Filed for Record in
HOLMES COUNTY ,OH
SALLY MILLER
06-22-2007 At 03:19 pm.
SMALL PLAT 40.00
OR Book 19 Page 1060 - 1060

OR 197 p 392

RIPLEY TOWNSHIP
N.W. QTR. SECTION 29
T–18 N; R–14 W
HOLMES COUNTY, OHIO

SURVEYED FOR: NANCY J. ZALESKI

REFERENCES

O.R. VOL. 191 PAGE 2817
O.R. VOL. 195 PAGE 3334

PLAT VOL. 19 PAGES 235 & 856

BEARINGS FROM PLAT VOL. 19 PAGE 235

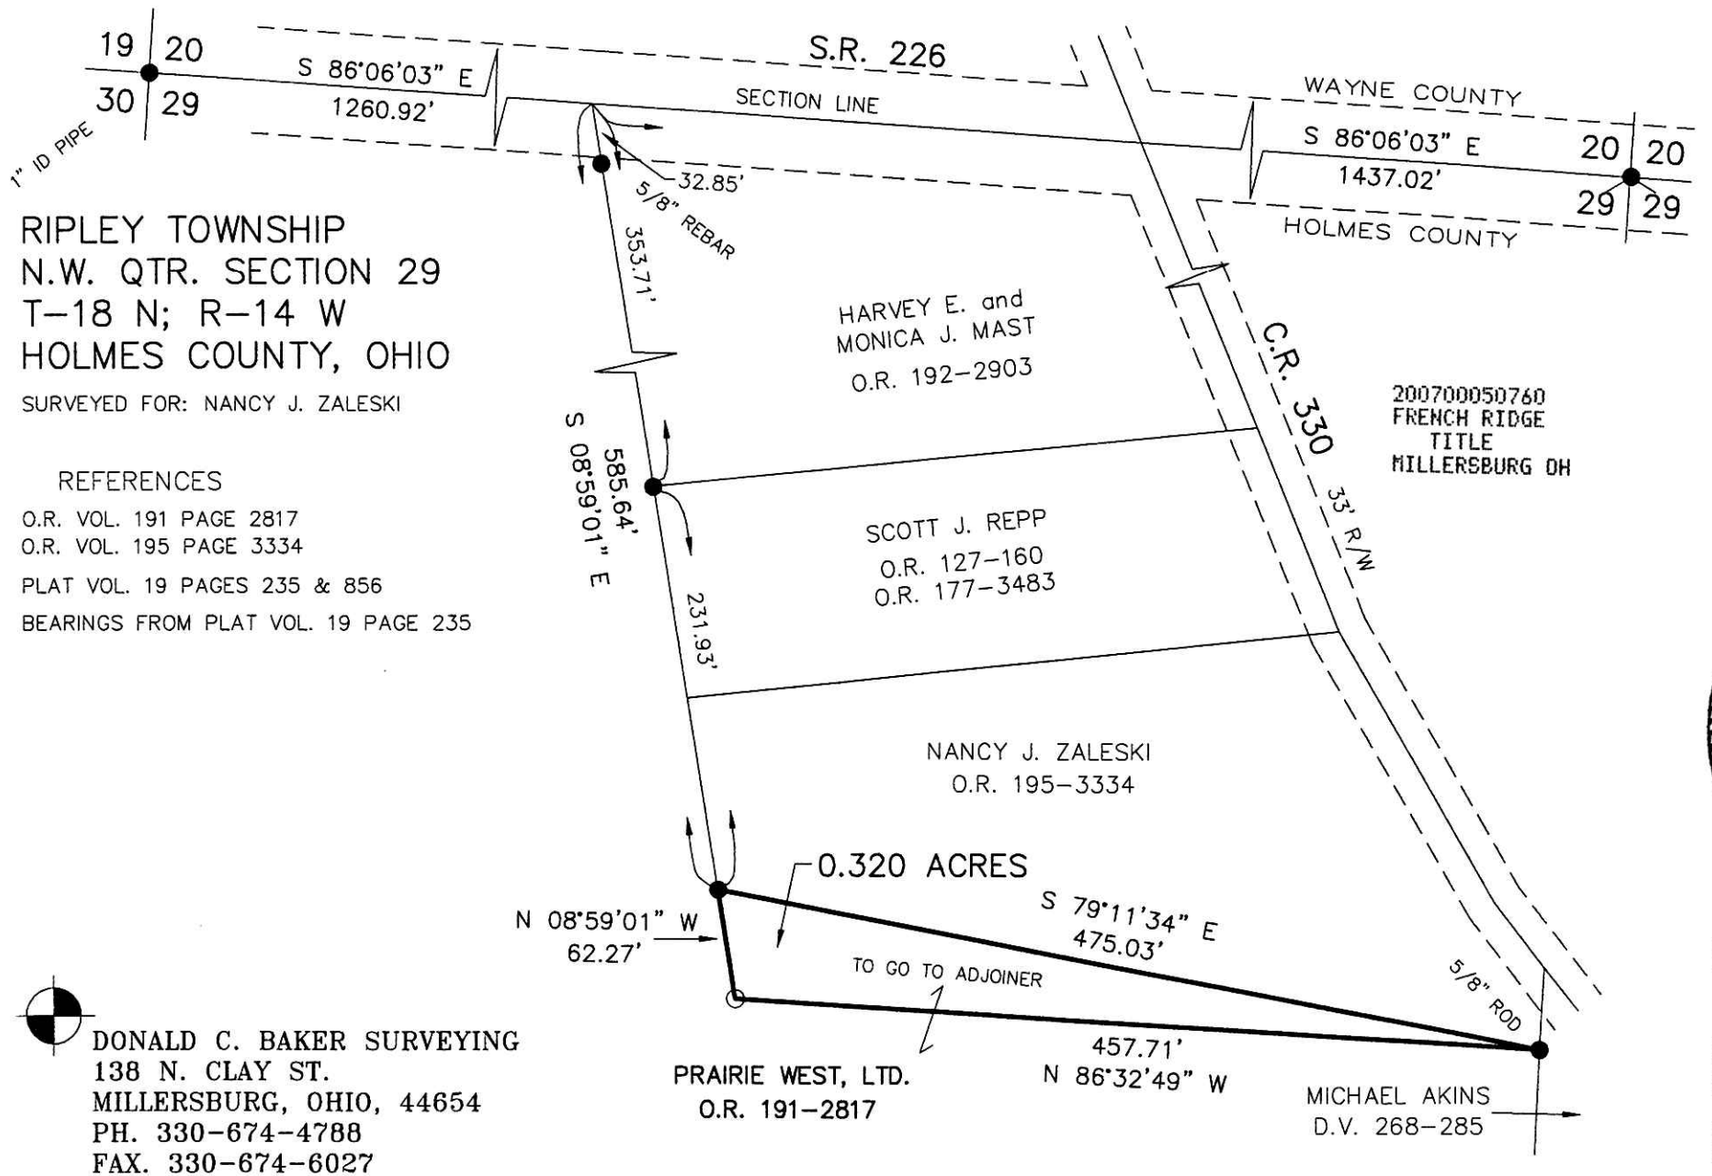

0 100 200

SCALE: 1"=100'

- 3/4" PIPE FOUND UNLESS OTHERWISE NOTED
- P.K. NAIL FOUND
- 5/8" REBAR WITH I.D. CAP SET I.D. CAP MARKED "BAKER 6938"

STATE OF OHIO
DONALD C. BAKER
6938
REGISTERED
PROFESSIONAL SURVEYOR

I CERTIFY THIS SURVEY TO BE CORRECT TO THE BEST OF MY KNOWLEDGE.

DONALD C. BAKER P.S. 6938
DATE: MAY 17, 2007

FDB\AEG
File Name: WORK2\S-289-07\MD-EZ

PLAT APPROVED

6/18/2007

DONALD C. BAKER SURVEYING
138 N. CLAY ST.
MILLERSBURG, OHIO, 44654
PH. 330-674-4788
FAX. 330-674-6027

Instrument 200700050760 OR Book 19 Page 1060