200800055309
Filed for Record in
HOLMES COUNTY ,OH
SALLY MILLER
03-26-2008 At 12:52 pm.
SMALL PLAT 40.00
OR Book 19 Page 1273 - 1273

OR 203 p 1631

0 200 400

SCALE: 1"=200'

- ● 5/8" REBAR FOUND UNLESS OTHERWISE NOTED
- ▲ R.R. SPIKE FOUND
- ■ STONE FOUND
- ○ 5/8" REBAR WITH I.D. CAP SET I.D. CAP MARKED "BAKER 6938"

SALT CREEK TOWNSHIP
4TH. QTR., PART OF LOTS 5 & 6
T-10 N; R-6 W
HOLMES COUNTY, OHIO

200800055309
PAUL A
MILLER LAW
MILLERSBURG OH

SURVEYED FOR: MART E. MILLER

REFERENCES

O.R. VOL. 80 PAGE 164
O.R. VOL. 102 PAGE 746
O.R. VOL. 123 PAGE 687
O.R. VOL. 87 PAGE 227

BEARINGS FROM PLAT VOL. 18 PAGE 72

APPROVED FOR TRANSFER ONLY
NO SUBDIVISION PLAT REQUIRED
(O.R.C. 711.001 & 711.131)
Lot(s) not for building unless
approved by Board of Health.
HOLMES CO. PLANNING COMM.
By _____ Date 3/27/08

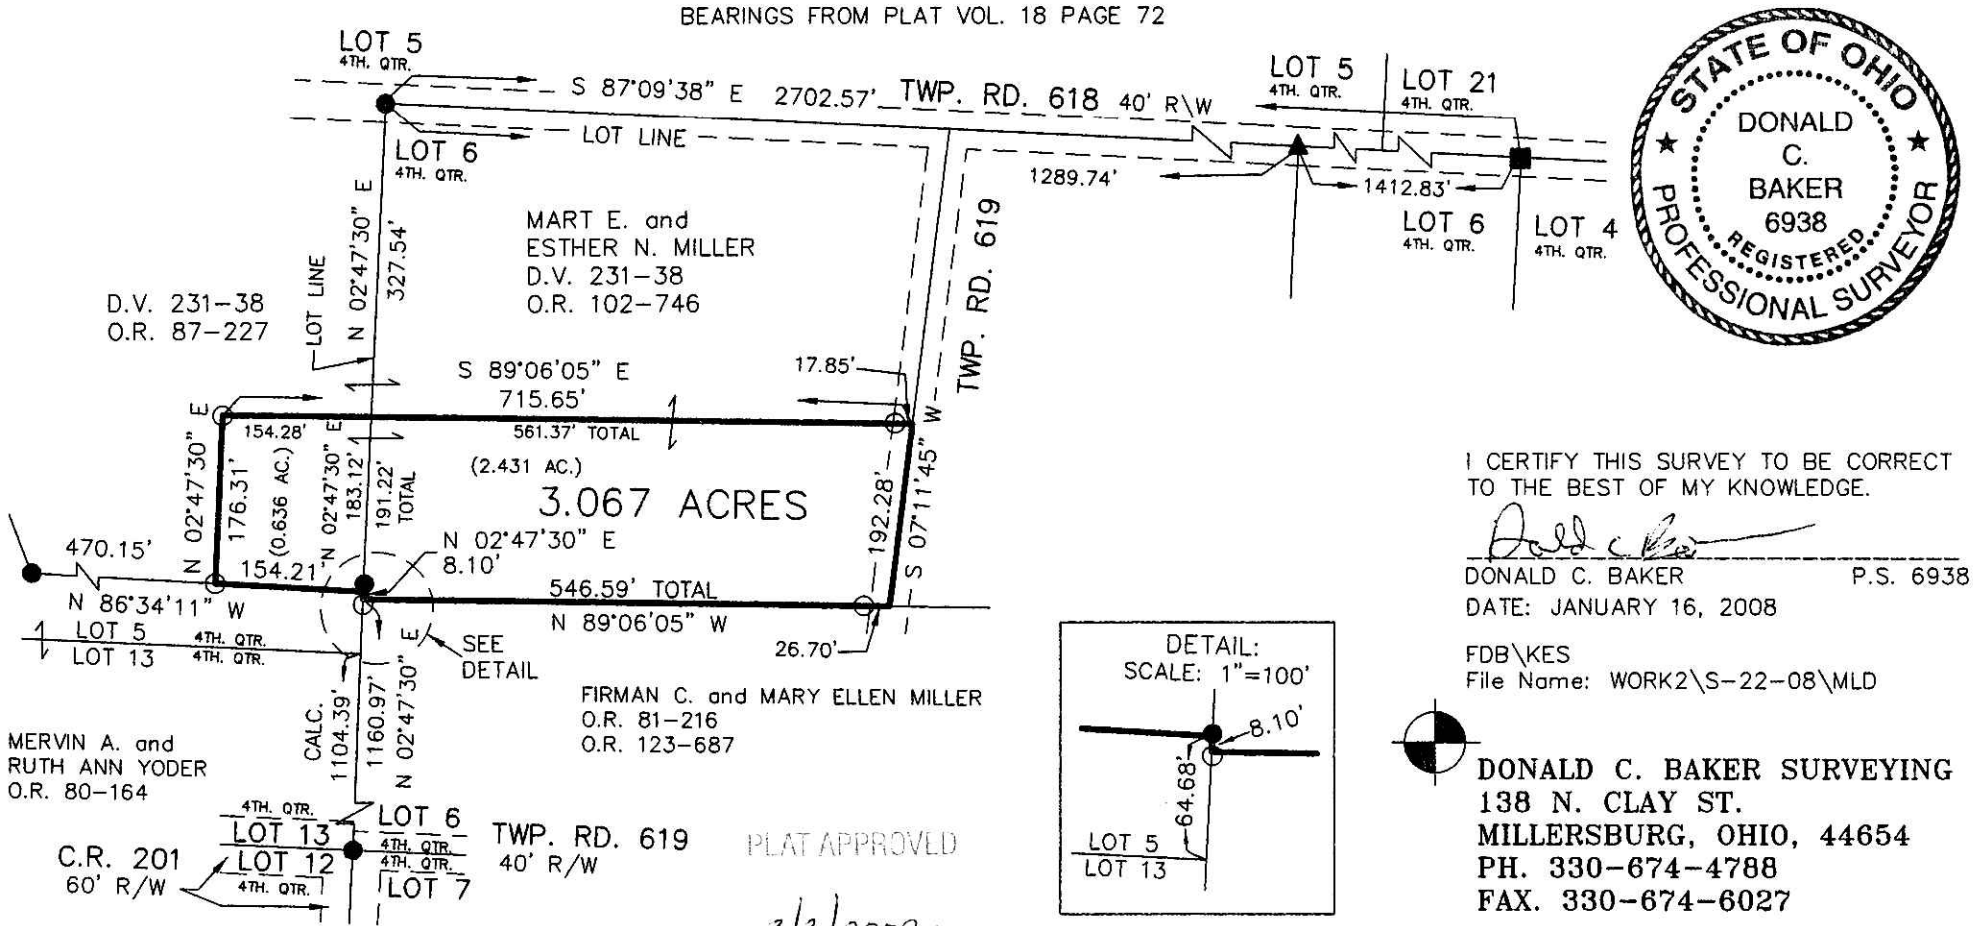

PLAT APPROVED
3/3/2008

DETAIL:
SCALE: 1"=100'

STATE OF OHIO
DONALD C. BAKER 6938
REGISTERED PROFESSIONAL SURVEYOR

I CERTIFY THIS SURVEY TO BE CORRECT TO THE BEST OF MY KNOWLEDGE.

DONALD C. BAKER P.S. 6938
DATE: JANUARY 16, 2008

FDB\KES
File Name: WORK2\S-22-08\MLD

DONALD C. BAKER SURVEYING
138 N. CLAY ST.
MILLERSBURG, OHIO, 44654
PH. 330-674-4788
FAX. 330-674-6027