HARDY TOWNSHIP
FRACTIONAL SECTION 12
T-9 N; R-7 W
HOLMES COUNTY, OHIO

SURVEYED FOR: CASTLE NURSING HOMES, INC.

Instrument 200900062306 OR — Book Page 19 1545

200900062306
Filed for Record in
HOLMES COUNTY ,OH
ANITA HALL
07-17-2009 At 11:11 am.
SMALL PLAT 40.00
OR Book 19 Page 1545 - 1545

OR 212 p 468

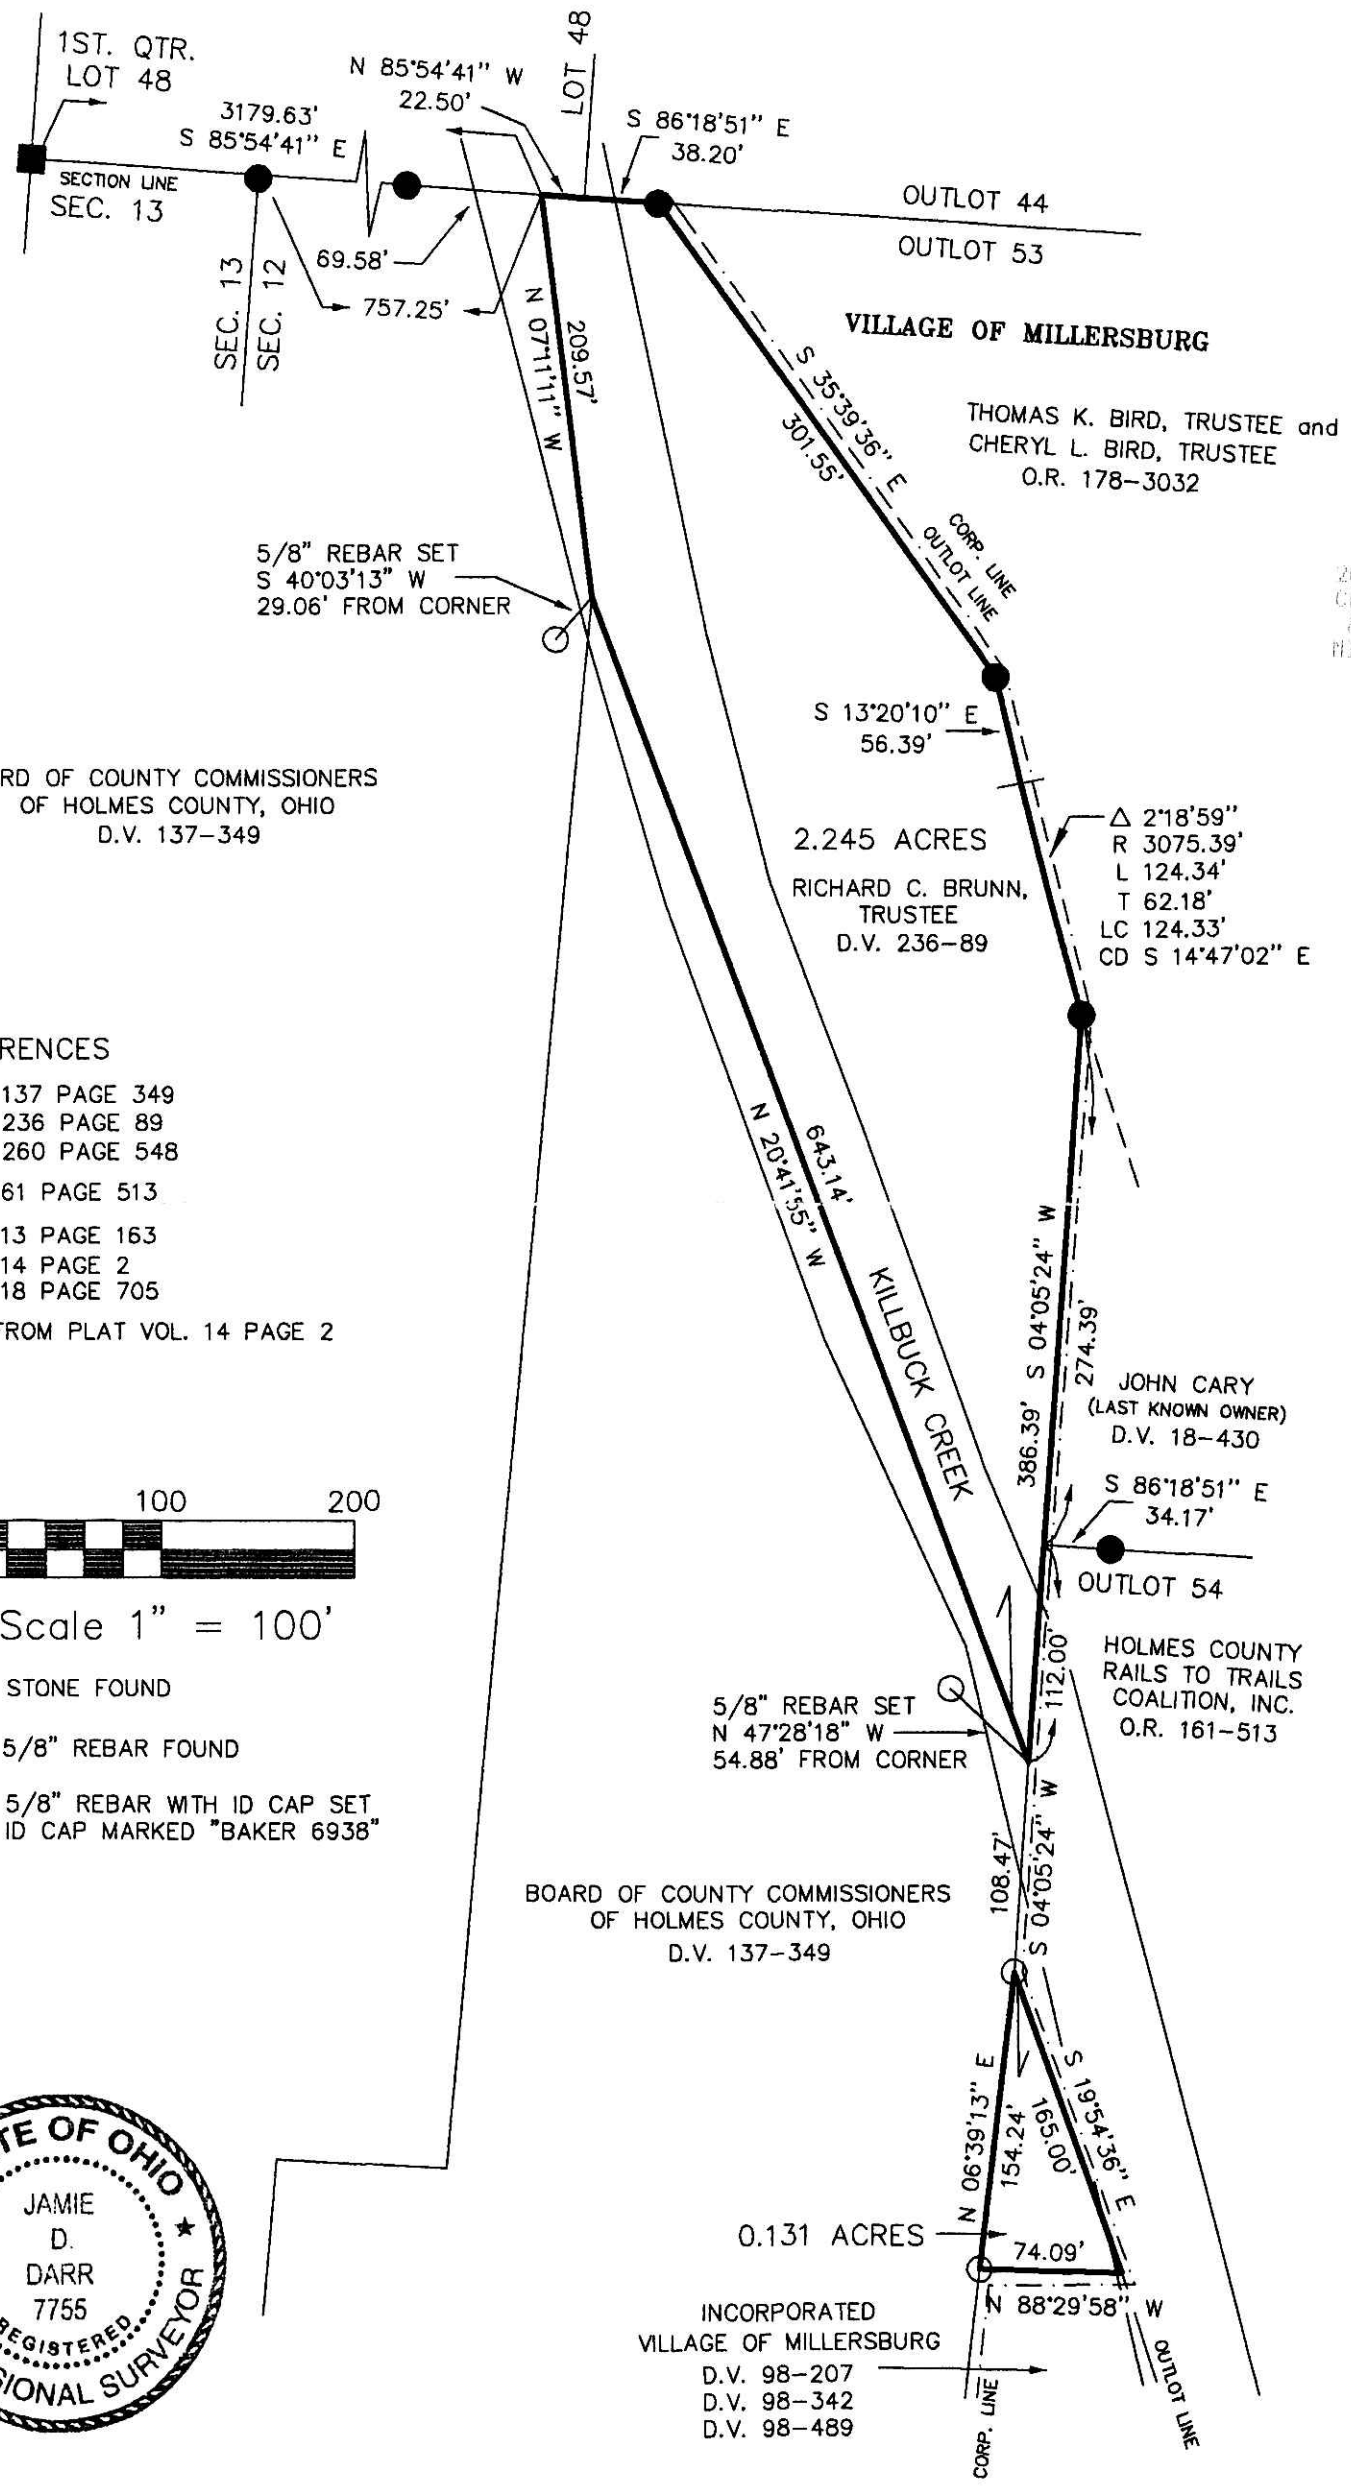

BOARD OF COUNTY COMMISSIONERS
OF HOLMES COUNTY, OHIO
D.V. 137-349

200900062306
CRITCHFIELD...
& JOHNSTON ATTYS
MILLERSBURG OH

REFERENCES

DEED VOL. 137 PAGE 349
DEED VOL. 236 PAGE 89
DEED VOL. 260 PAGE 548

O.R. VOL. 161 PAGE 513

PLAT VOL. 13 PAGE 163
PLAT VOL. 14 PAGE 2
PLAT VOL. 18 PAGE 705

BEARINGS FROM PLAT VOL. 14 PAGE 2

0 100 200

Scale 1" = 100'

■ STONE FOUND

● 5/8" REBAR FOUND

⊙ 5/8" REBAR WITH ID CAP SET
ID CAP MARKED "BAKER 6938"

STATE OF OHIO
JAMIE D. DARR 7755
REGISTERED
PROFESSIONAL SURVEYOR

APPROVED FOR TRANSFER ONLY
NO SUBDIVISION PLAT REQUIRED
(O.R.C. 711.001 & 711.131
Lot(s) not for building unless
approved by Board of Health.
HOLMES CO. PLANNING COMM.
By YB Date 7-14-09

PLAT APPROVED
7-8-09 gf

I CERTIFY THIS SURVEY TO BE CORRECT
TO THE BEST OF MY KNOWLEDGE.

JAMIE D. DARR P.S. 7755
DATE: SEPT. 7, 2005 - REVISED MAY 28, 2009
JDD\ERZ
File Name: C:\JOBS1\S-130E-05\ERZ
S-3: S-130B-05 (INV. #26209)

DONALD C. BAKER SURVEYING
138 N. CLAY ST.
MILLERSBURG, OHIO 44654
PH. 330-674-4788
FAX. 330-674-6027