Exhibit B

201300086164
B: 19 P: 2365
FILED FOR RECORD IN
HOLMES COUNTY, OH
ANITA HALL, COUNTY RECORDER
11/15/2013 1:40 PM
RECORDING FEE: 40.00
PAGES: 1
ORV 247 pg 0666

ROAD DEDICATION PLAT

HAWK'S LANDING SUBDIVISION

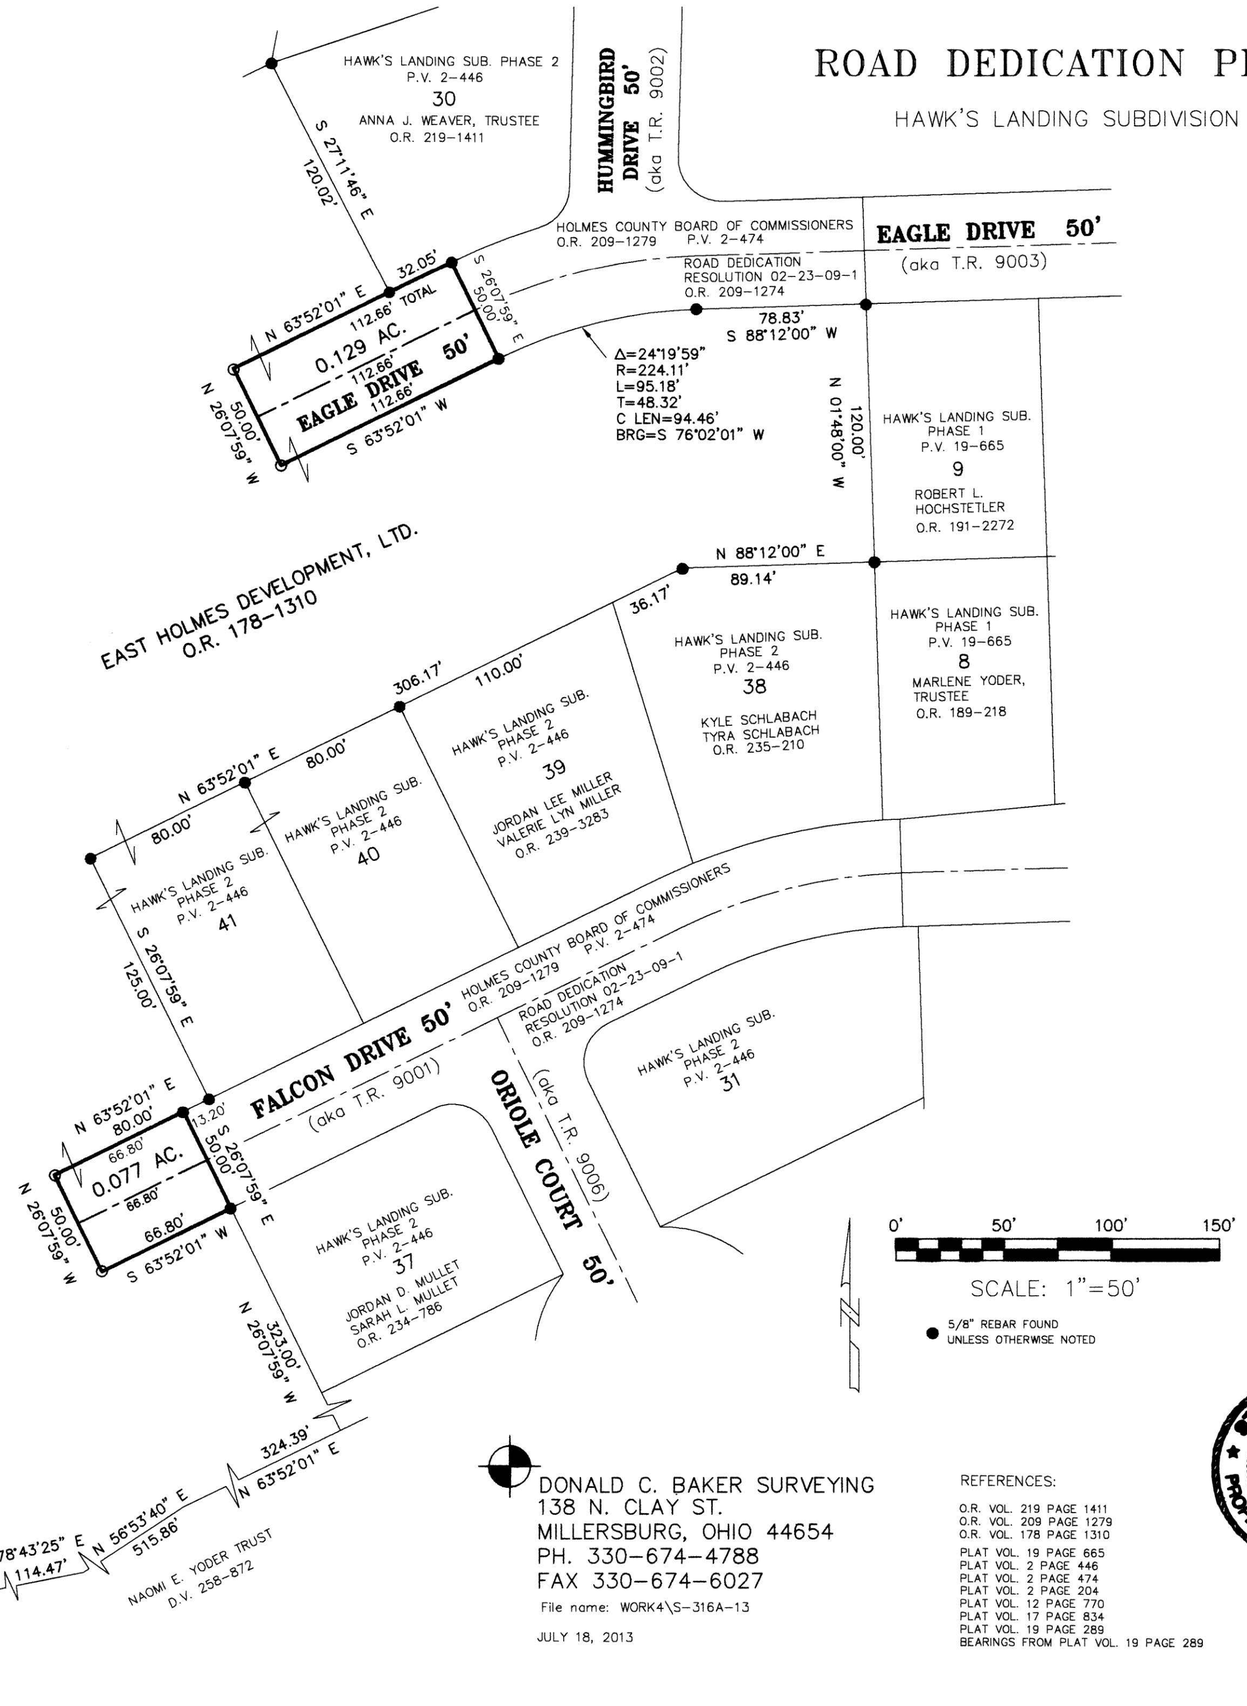

BERLIN TOWNSHIP
4TH. QTR., LOT 1
T-9 N; R-6 W
HOLMES COUNTY, OHIO

PREPARED FOR EAST HOLMES DEVELOPMENT LTD.

OWNERS DEDICATION

Be it remembered that we, the undersigned, owners of the land shown hereon, do hereby acknowledge this plat to be our free act and deed, and dedicate the land shown to public use forever.

OWNER _____ WITNESS _____

STATE OF OHIO
COUNTY OF HOLMES

Before me, Ivan A. Yoder, Member East Holmes Development Ltd. a notary public in said county and state, personally appeared the above who acknowledged that they did sign the foregoing instrument and that the same is their own free act and deed.

In testimony whereof, I hereby set my hand and seal this 30th day of August 2013

Notary Public _____

My Commission Expires None

KRISTY L. BOWLING
ATTORNEY AT LAW
Notary Public - State of Ohio
My Commission Has No Expiration Date
Section 147.03R.C.

COMMISSIONERS APPROVAL

We, the Holmes County Commissioners, hereby accept the dedication of the road shown hereon.
Approved this 14th day of November 2013

Holmes County Commissioners Resolution # 11-14-13-1

_____

_____

_____

I certify this survey to be correct to the best of my knowledge.

_____ Aug. 20, 2013
DONALD C. BAKER P.S. 6938

STATE OF OHIO
DONALD C. BAKER
6938
REGISTERED
PROFESSIONAL SURVEYOR

DONALD C. BAKER SURVEYING
138 N. CLAY ST.
MILLERSBURG, OHIO 44654
PH. 330-674-4788
FAX 330-674-6027

File name: WORK4\S-316A-13

JULY 18, 2013

REFERENCES:

O.R. VOL. 219 PAGE 1411
O.R. VOL. 209 PAGE 1279
O.R. VOL. 178 PAGE 1310

PLAT VOL. 19 PAGE 665
PLAT VOL. 2 PAGE 446
PLAT VOL. 2 PAGE 474
PLAT VOL. 2 PAGE 204
PLAT VOL. 12 PAGE 770
PLAT VOL. 17 PAGE 834
PLAT VOL. 19 PAGE 289
BEARINGS FROM PLAT VOL. 19 PAGE 289

TRANSFER NOT NECESSARY
DATE 11-15-2013
AUDITOR Jackie McKee