201400086816
B: 19 P: 2402
FILED FOR RECORD IN
HOLMES COUNTY, OH
ANITA HALL, COUNTY RECORDER
01/03/2014 1:13 PM
SMALL PLAT . 40.00
PAGES: 1

ORV 247 pg 3805

0 100 200

SCALE: 1"=100'

▲ R.R. SPIKE FOUND

● 5/8" REBAR FOUND UNLESS OTHERWISE NOTED

○ 5/8" REBAR SET WITH I.D. CAP I.D. CAP MARKED "BAKER 6938"

RETRACEMENT SURVEY

PAINT TOWNSHIP
3RD. QTR., LOT 6
T–10 N; R–5 W
HOLMES COUNTY, OHIO

SURVEYED FOR: STEVE YODER

REFERENCES

O.R. VOL. 184 PAGE 2695
O.R. VOL. 208 PAGE 3207
O.R. VOL. 211 PAGE 2615
PLAT VOL. 5 PAGE 160
PLAT VOL. 16 PAGE 466
PLAT VOL. 19 PAGE 201
PLAT VOL. 19 PAGE 1614
PLAT VOL. 19 PAGE 2390

BEARINGS FROM
PLAT VOL. 19 PAGE 1614

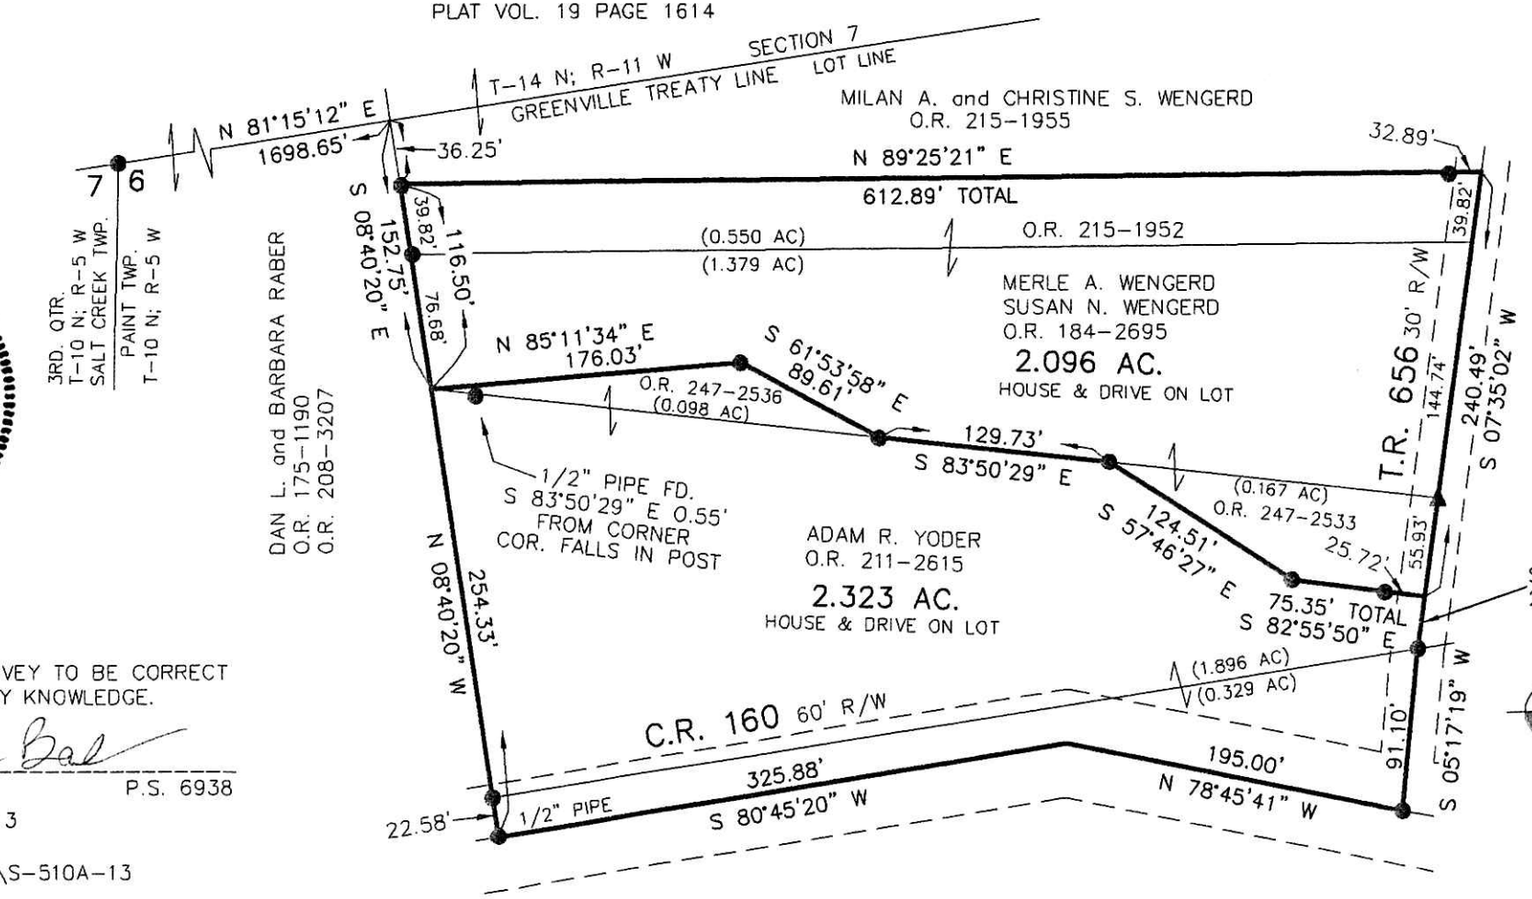

APPROVED FOR TRANSFER ONLY
NO SUBDIVISION PLAT REQUIRED
(O.R.C. 711.001 & 711.131)
Lot(s) not for building unless approved by Board of Health.
HCPC
HOLMES CO. PLANNING COMMISSION
By DB Date 12-30-13

PLAT APPROVED
12/27/2013

STATE OF OHIO
DONALD C. BAKER 6938
REGISTERED PROFESSIONAL SURVEYOR

I CERTIFY THIS SURVEY TO BE CORRECT TO THE BEST OF MY KNOWLEDGE.

Donald C Baker

DONALD C. BAKER P.S. 6938

DATE: DEC. 17, 2013
FDB\KES
FILE NAME: WORK4\S-510A-13

DONALD C. BAKER SURVEYING
138 N. CLAY STREET
MILLERSBURG, OHIO 44654
PH. 330-674-4788
FAX 330-674-6027