REFERENCES

O.R. VOL. 28 PAGE 328
O.R. VOL. 235 PAGE 2987
PLAT VOL. 19 PAGE 1308
BEARINGS FROM PLAT VOL. 19 PAGE 1308

SALT CREEK TOWNSHIP
N.E. QTR. SECTION 35
T–15 N; R–12 W
HOLMES COUNTY, OHIO

SURVEYED FOR: STEVE YODER

0 100 200

SCALE: 1"=100'

● 5/8" REBAR FOUND UNLESS OTHERWISE NOTED

○ 5/8" REBAR SET WITH I.D. CAP I.D. CAP MARKED "BAKER 6938"

201400087362
B: 19 P: 2429
FILED FOR RECORD IN
HOLMES COUNTY, OH
ANITA HALL, COUNTY RECORDER
02/11/2014 1:24 PM
SMALL PLAT . 40.00
PAGES: 1
ORV 247 pg 6601

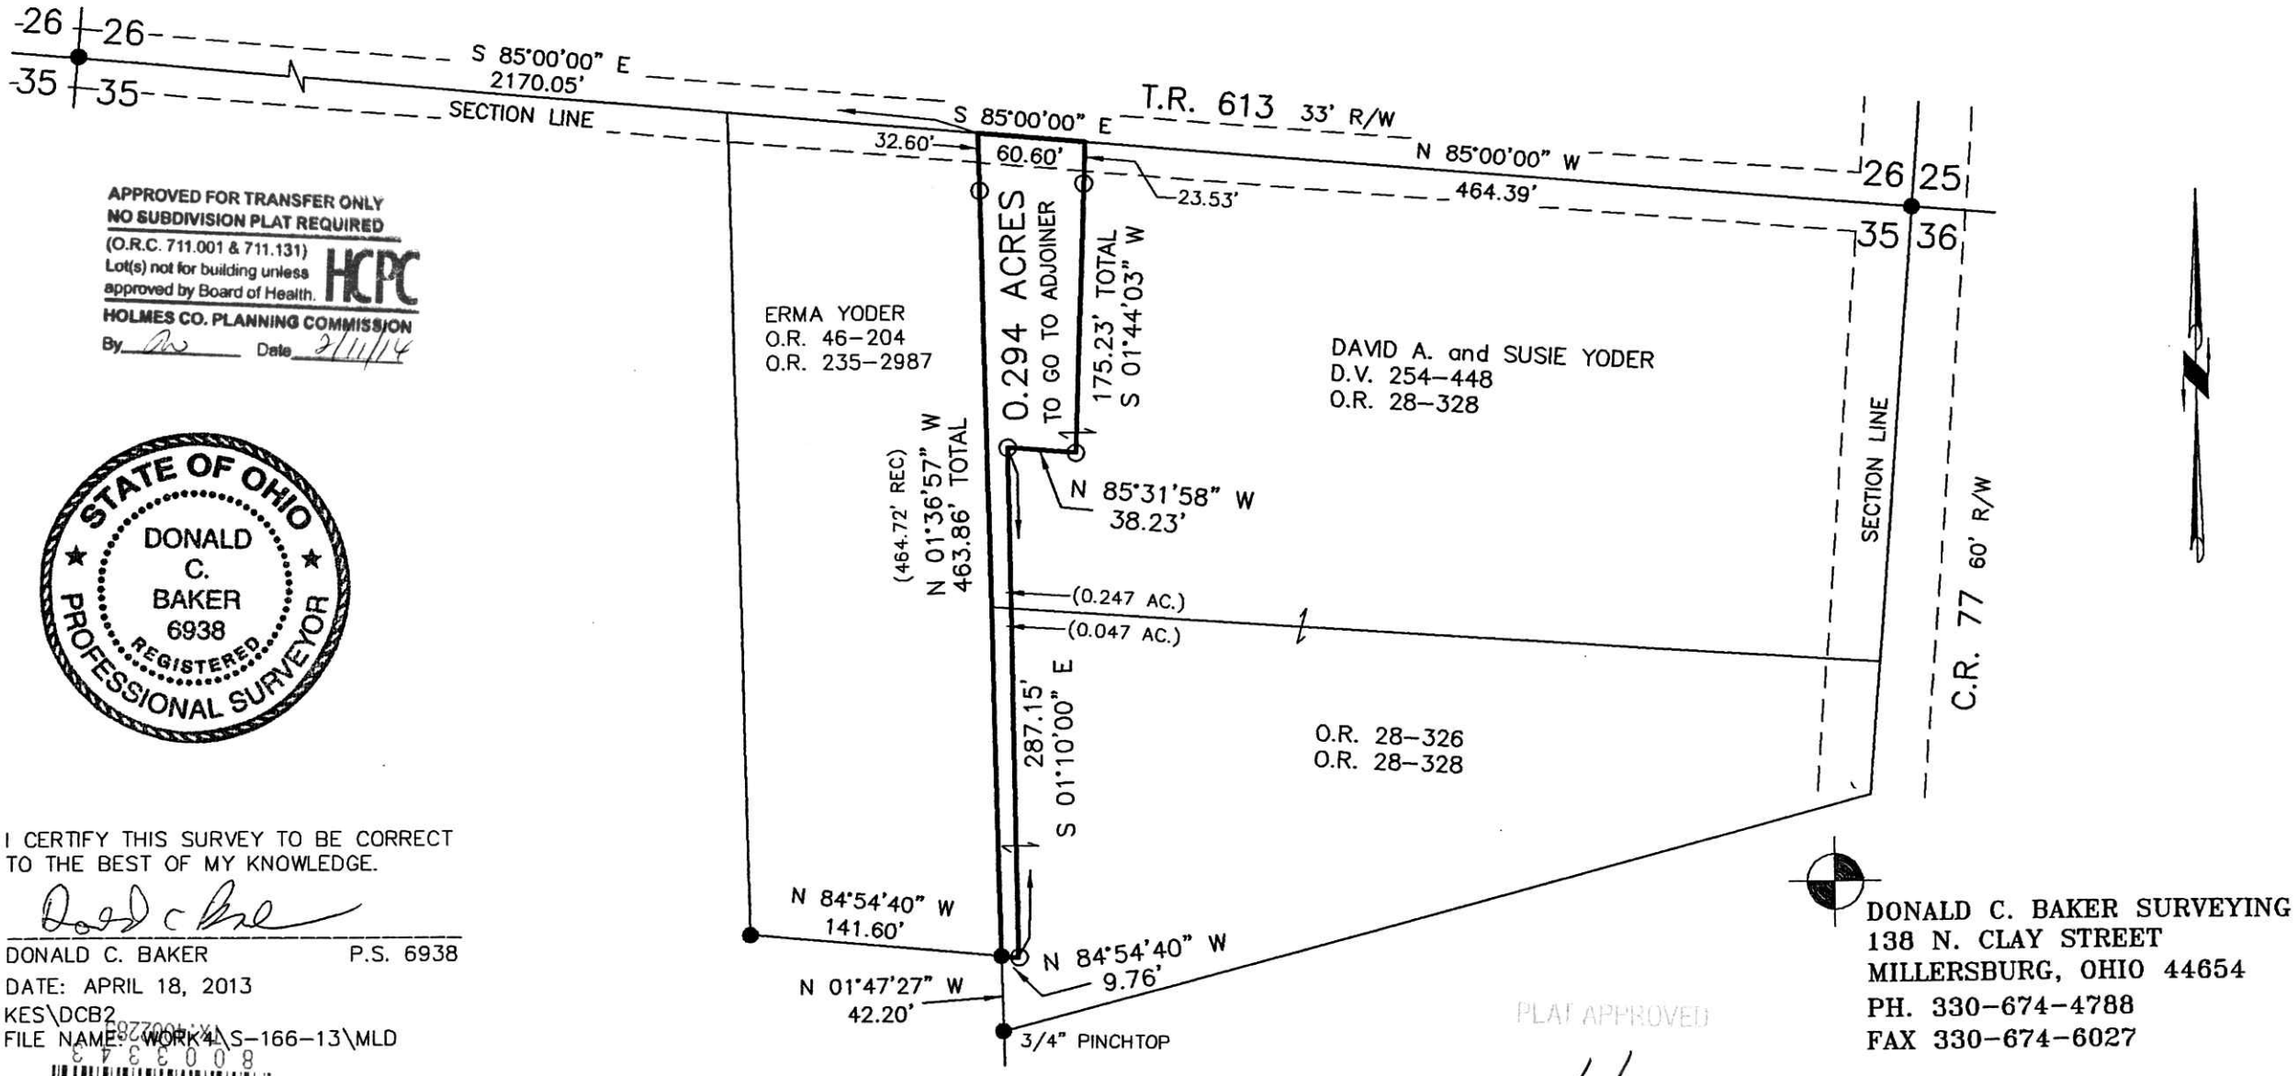

APPROVED FOR TRANSFER ONLY
NO SUBDIVISION PLAT REQUIRED
(O.R.C. 711.001 & 711.131)
Lot(s) not for building unless approved by Board of Health.
HCPC
HOLMES CO. PLANNING COMMISSION
By _____ Date 2/11/14

STATE OF OHIO
DONALD C. BAKER
6938
REGISTERED PROFESSIONAL SURVEYOR

I CERTIFY THIS SURVEY TO BE CORRECT TO THE BEST OF MY KNOWLEDGE.

DONALD C. BAKER P.S. 6938

DATE: APRIL 18, 2013

KES\DCB2

FILE NAME: WORK4\S-166-13\MLD

PLAT APPROVED
1/8/2014

DONALD C. BAKER SURVEYING
138 N. CLAY STREET
MILLERSBURG, OHIO 44654
PH. 330–674–4788
FAX 330–674–6027