201400087426
B: 19 P: 2432
FILED FOR RECORD IN
HOLMES COUNTY, OH
ANITA HALL, COUNTY RECORDER
02/18/2014 11:38 AM
SMALL PLAT . 40.00
PAGES: 1
ORV 247 PG 6967

BERLIN TOWNSHIP
N.W. QTR. SECTION 18
T-9 N; R-6 W
HOLMES COUNTY, OHIO

SURVEYED FOR: LARRY HERSHBERGER

0 100 200

SCALE: 1"=100'

▲ R.R. SPIKE FOUND

● 5/8" REBAR FOUND UNLESS OTHERWISE NOTED

○ 5/8" REBAR SET WITH I.D. CAP I.D. CAP MARKED "BAKER 6938"

REFERENCES

DEED VOL. 278 PAGE 15
DEED VOL. 278 PAGE 21
O.R. VOL. 197 PAGE 2357
O.R. VOL. 209 PAGE 593
PLAT VOL. 16 PAGE 406
PLAT VOL. 19 PAGE 593

BEARINGS FROM
PLAT VOL. 16 PAGE 406

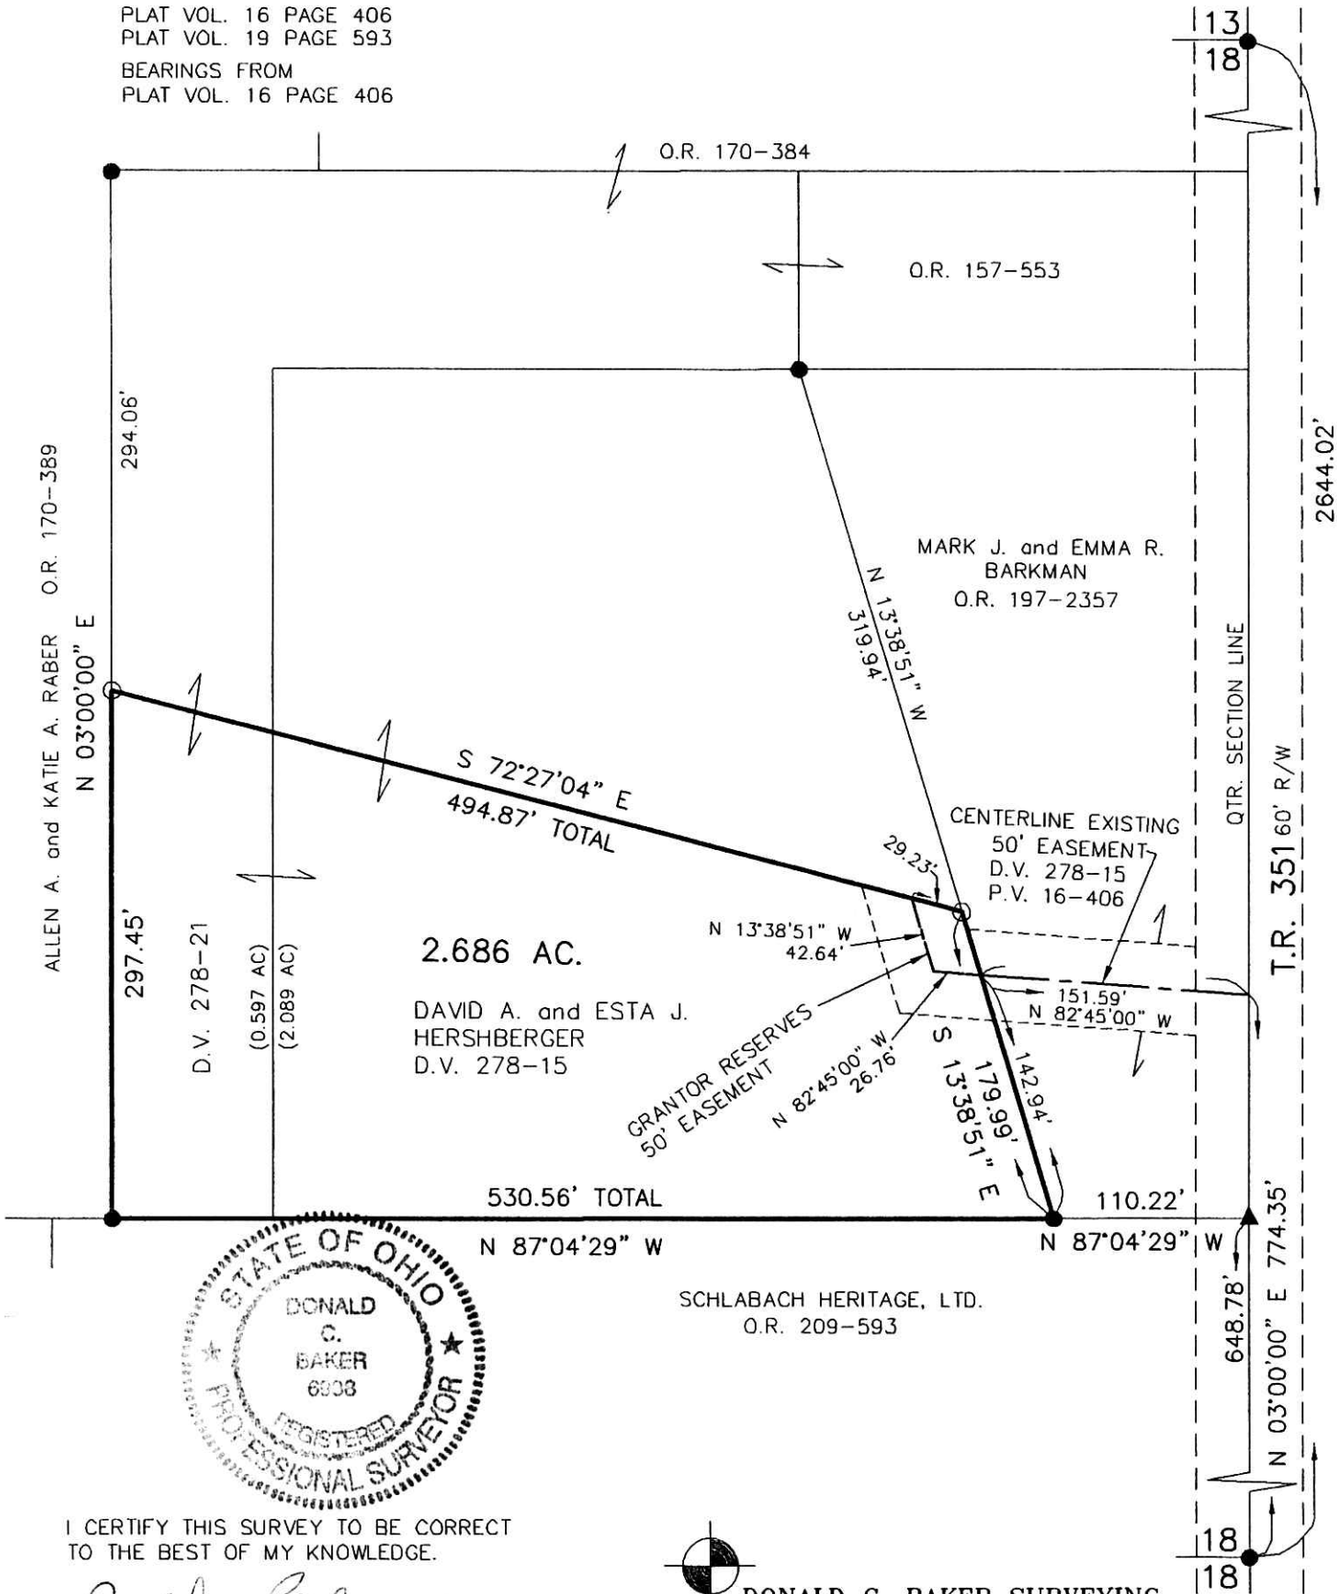

STATE OF OHIO
DONALD C. BAKER
6938
REGISTERED PROFESSIONAL SURVEYOR

I CERTIFY THIS SURVEY TO BE CORRECT TO THE BEST OF MY KNOWLEDGE.

Donald C Baker

DONALD C. BAKER P.S. 6938

DATE: JAN. 20, 2014
FDB\ACB
FILE NAME: WORK4\S-29-14

APPROVED FOR TRANSFER ONLY
NO SUBDIVISION PLAT REQUIRED
(O.R.C. 711.001 & 711.131)
Lot(s) not for building unless approved by Board of Health.
HCPC
HOLMES CO. PLANNING COMMISSION
By MH Date 2/11/14

DONALD C. BAKER SURVEYING
138 N. CLAY STREET
MILLERSBURG, OHIO 44654
PH. 330-674-4788
FAX 330-674-6027

PLAT APPROVED
2/4/2014

TX:4002337
9 0 0 3 4 1 9