201400087752
B: 19 P: 2449
FILED FOR RECORD IN
HOLMES COUNTY, OH
ANITA HALL, COUNTY RECORDER
03/12/2014 3:09 PM
SMALL PLAT . 40.00
PAGES: 1

APPROVED FOR TRANSFER ONLY
NO SUBDIVISION PLAT REQUIRED
(O.R.C. 711.001 & 711.131)
Lot(s) not for building unless approved by Board of Health.
HCPC
HOLMES CO. PLANNING COMMISSION
By JB Date 3-10-14

ORV 248 PG 970

VILLAGE OF BERLIN
LOTS 1 & 2

BERLIN TOWNSHIP
N.W. QTR. SECTION 15
T-9 N; R-5 W
HOLMES COUNTY, OHIO

SURVEYED FOR: WALLACE JR. SOMMERS

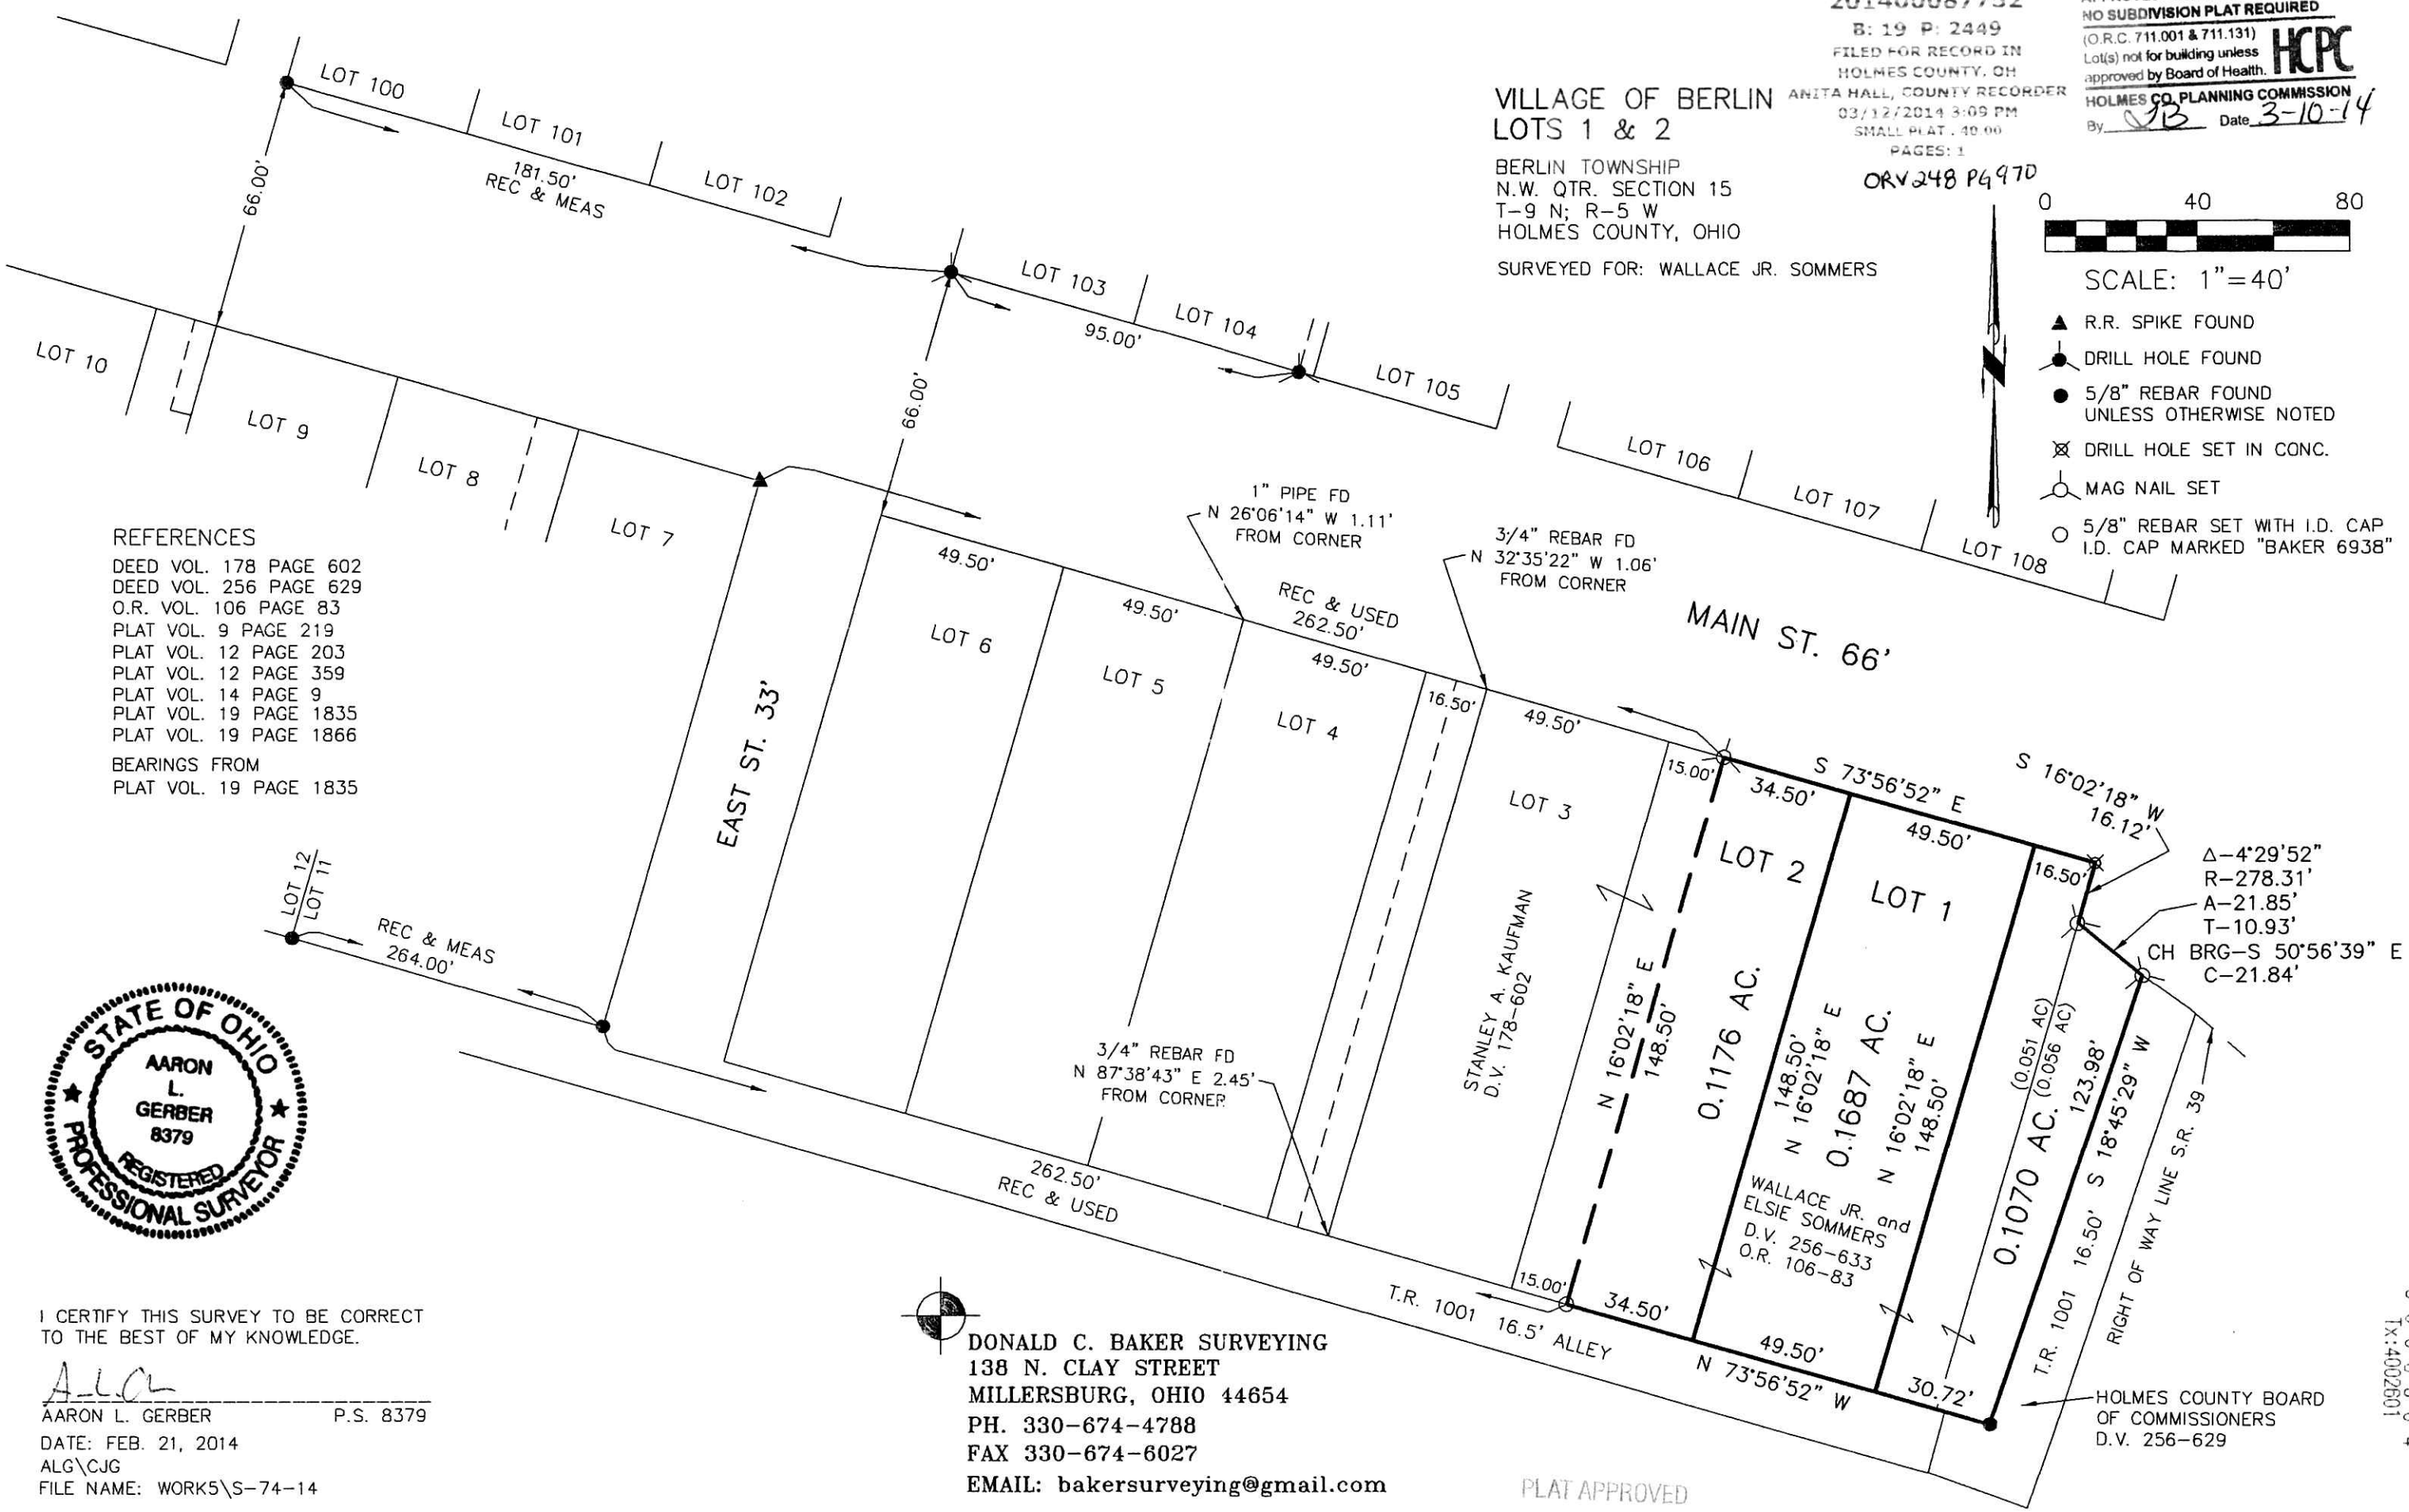

REFERENCES
DEED VOL. 178 PAGE 602
DEED VOL. 256 PAGE 629
O.R. VOL. 106 PAGE 83
PLAT VOL. 9 PAGE 219
PLAT VOL. 12 PAGE 203
PLAT VOL. 12 PAGE 359
PLAT VOL. 14 PAGE 9
PLAT VOL. 19 PAGE 1835
PLAT VOL. 19 PAGE 1866

BEARINGS FROM
PLAT VOL. 19 PAGE 1835

STATE OF OHIO
AARON L. GERBER 8379
REGISTERED PROFESSIONAL SURVEYOR

I CERTIFY THIS SURVEY TO BE CORRECT TO THE BEST OF MY KNOWLEDGE.

A.L.G.
AARON L. GERBER P.S. 8379
DATE: FEB. 21, 2014
ALG\CJG
FILE NAME: WORK5\S-74-14

DONALD C. BAKER SURVEYING
138 N. CLAY STREET
MILLERSBURG, OHIO 44654
PH. 330-674-4788
FAX 330-674-6027
EMAIL: bakersurveying@gmail.com

PLAT APPROVED
3/7/2014

8 0 0 3 8 0 4
Tx:4002601