KNOX TOWNSHIP
4TH. QTR., LOTS 42 & 44
T-9 N; R-9 W
HOLMES COUNTY, OHIO

SURVEYED FOR: BRUCE & LARRY FRARY

APPROVED FOR TRANSFER ONLY
NO SUBDIVISION PLAT REQUIRED
(O.R.C. 711.001 & 711.131)
Lot(s) not for building unless approved by Board of Health.
HCPC
HOLMES CO. PLANNING COMMISSION
By DB Date 5-6-14

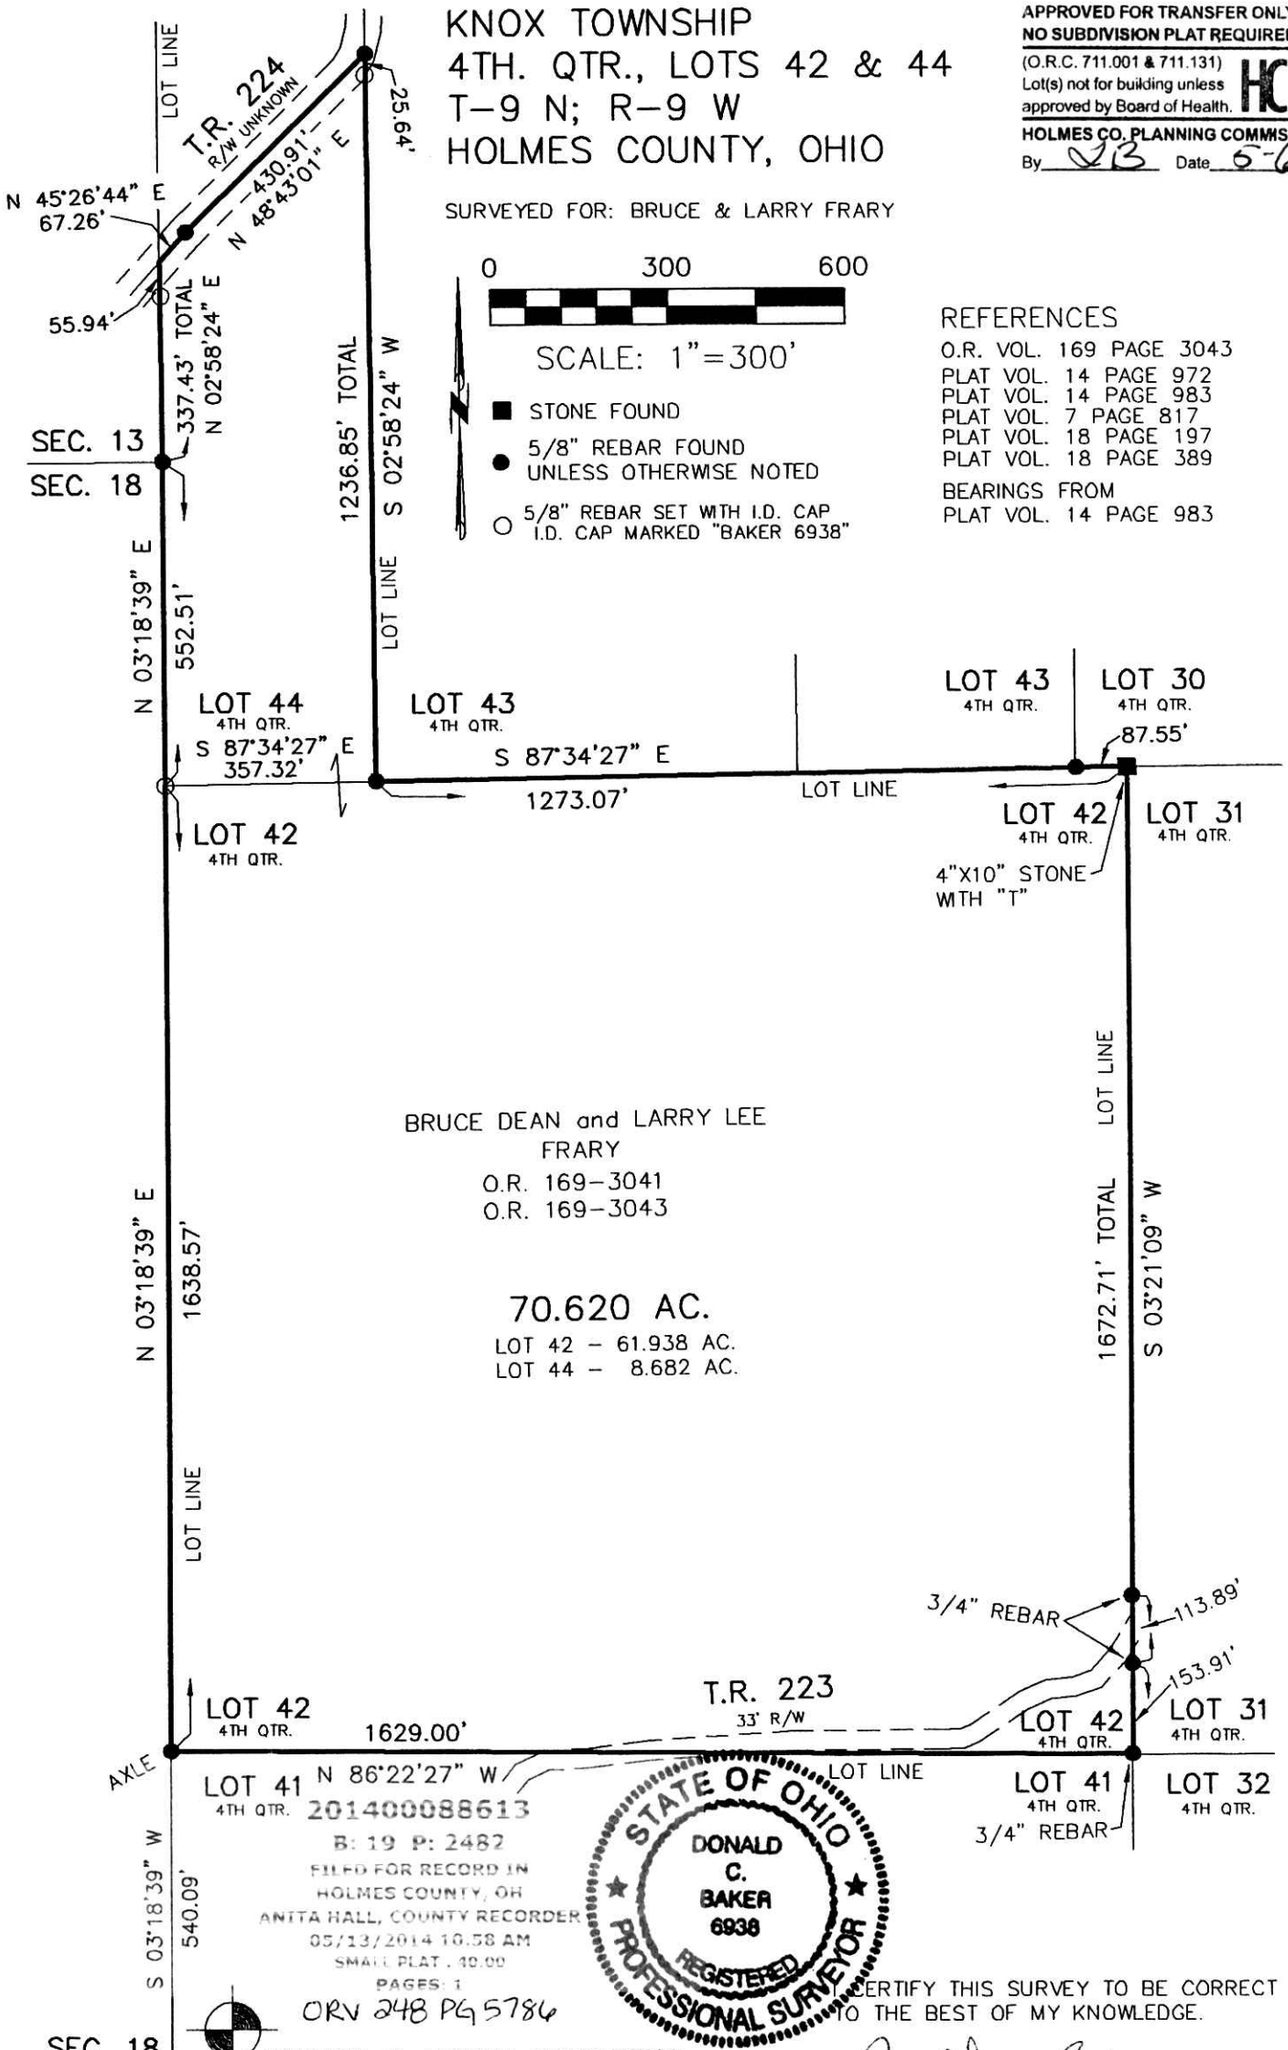

201400088613
B: 19 P: 2482
FILED FOR RECORD IN
HOLMES COUNTY, OH
ANITA HALL, COUNTY RECORDER
05/13/2014 10:58 AM
SMALL PLAT : 40.00
PAGES: 1
ORV 248 PG 5786

STATE OF OHIO
DONALD C. BAKER 6938
REGISTERED PROFESSIONAL SURVEYOR

I CERTIFY THIS SURVEY TO BE CORRECT TO THE BEST OF MY KNOWLEDGE.

DONALD C. BAKER P.S. 6938
DATE: APRIL 14, 2014
FDB\KES
FILE NAME: WORK4\S-141-14/KES

DONALD C. BAKER SURVEYING
138 N. CLAY STREET
MILLERSBURG, OHIO 44654
PH. 330-674-4788
FAX 330-674-6027

PLAT APPROVED
5/5/2014

TX:4003350
8004834