BERLIN TOWNSHIP
S.E. QTR. SECTION 6
T-9 N; R-5 W
HOLMES COUNTY, OHIO

SURVEYED FOR: GARY TROYER

REFERENCES

O.R. VOL. 15 PAGE 259
O.R. VOL. 199 PAGE 1029
O.R. VOL. 249 PAGE 4531

PLAT VOL. 14 PAGE 382
PLAT VOL. 16 PAGE 941
PLAT VOL. 19 PAGE 820
PLAT VOL. 19 PAGE 1809

BEARINGS FROM PLAT VOL. 16 PAGE 941

0 60 120

SCALE: 1"=60'

■ STONE FOUND
▲ R.R. SPIKE FOUND
● 3" PIPE FOUND UNLESS OTHERWISE NOTED
○ 5/8" REBAR SET WITH I.D. CAP I.D. CAP MARKED "BAKER 6938"

APPROVED FOR TRANSFER ONLY
NO SUBDIVISION PLAT REQUIRED
(O.R.C. 711.001 & 711.131)
Lot(s) not for building unless approved by Board of Health.
HCPC
HOLMES CO. PLANNING COMMISSION
By _____ Date 8-22-14

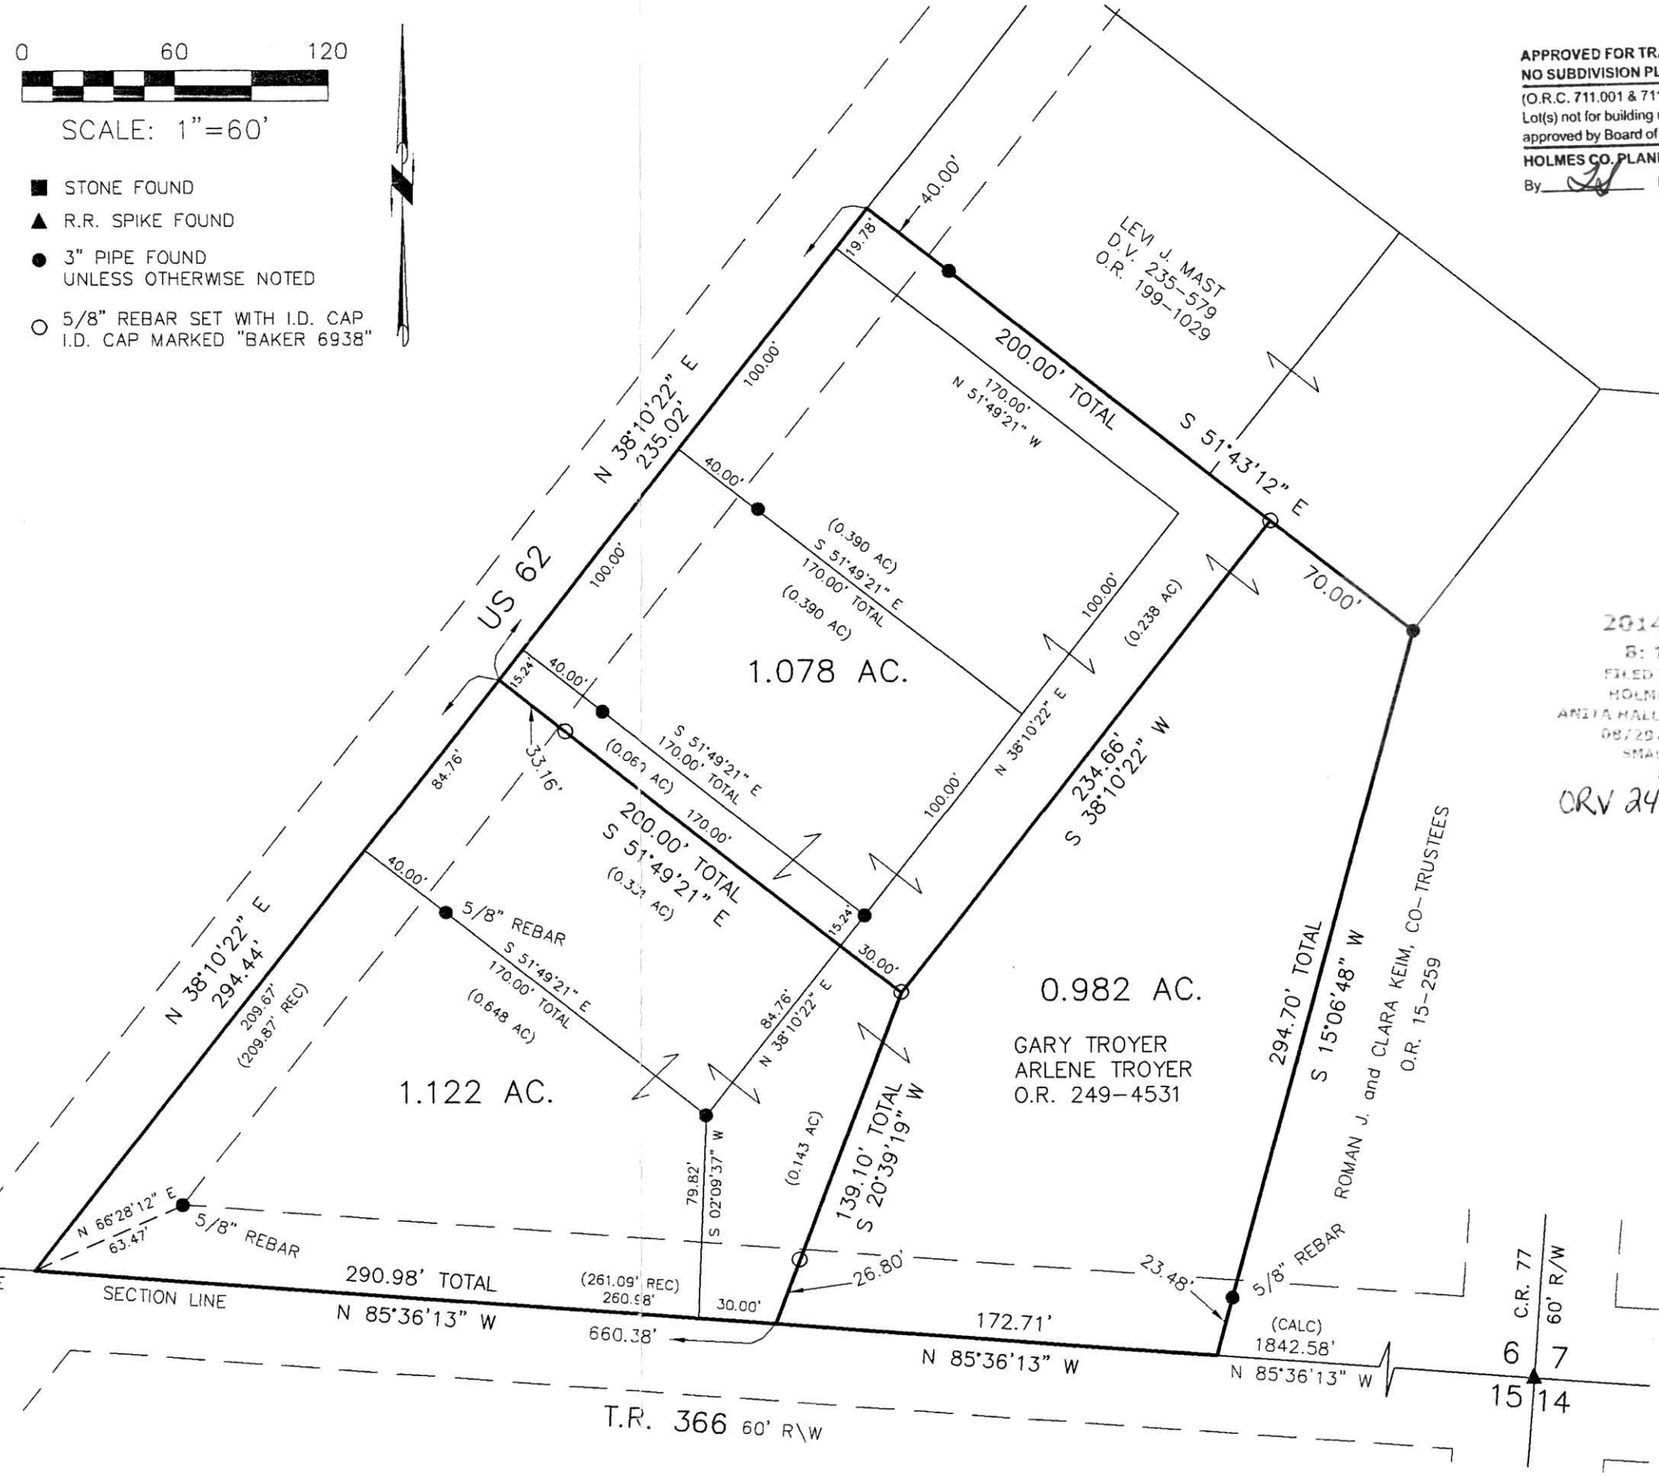

STATE OF OHIO
DONALD C. BAKER 6938
REGISTERED
PROFESSIONAL SURVEYOR

I CERTIFY THIS SURVEY TO BE CORRECT TO THE BEST OF MY KNOWLEDGE.

DONALD C. BAKER P.S. 6938

DATE: AUGUST 6, 2014
FDB\AGG
FILE NAME: WORK5\S-301-14

DONALD C. BAKER SURVEYING
138 N. CLAY STREET
MILLERSBURG, OHIO 44654
PH. 330-674-4788
FAX 330-674-6027
EMAIL: bakersurveying@gmail.com

201400090192
B: 19 P: 2548
FILED FOR RECORD IN
HOLMES COUNTY, OH
ANITA HALL, COUNTY RECORDER
08/29/2014 11:31 AM
SMALL PLAT: 40.00
PAGES: 1

ORV 249 PGS 6647, 6650, 6653

PLAT APPROVED
8/21/2014