201400091730
B: 19 P: 2611
FILED FOR RECORD IN
HOLMES COUNTY, OH
ANITA HALL, COUNTY RECORDER
12/15/2014 09:38 AM
SMALL PLAT . 40.00
PAGES: 1
ORV 251 PGS 486-51

WASHINGTON TOWNSHIP
N.W. QTR. SECTION 36
T–20 N; R–15 W
HOLMES COUNTY, OHIO

SURVEYED FOR: BETTY MILLER

0 300 600

SCALE: 1"=300'

- ▲ R.R. SPIKE FOUND
- ● 5/8" REBAR FOUND UNLESS OTHERWISE NOTED
- △ R.R. SPIKE SET
- ○ 5/8" REBAR SET WITH I.D. CAP I.D. CAP MARKED "BAKER 6938"

REFERENCES

DEED VOL. 45 PAGE 68
DEED VOL. 101 PAGE 157
DEED VOL. 120 PAGE 293
O.R. VOL. 112 PAGE 309
PLAT VOL. 16 PAGE 796
PLAT VOL. 18 PAGE 504
PLAT VOL. 18 PAGE 762

BEARINGS FROM
PLAT VOL. 18 PAGE 504

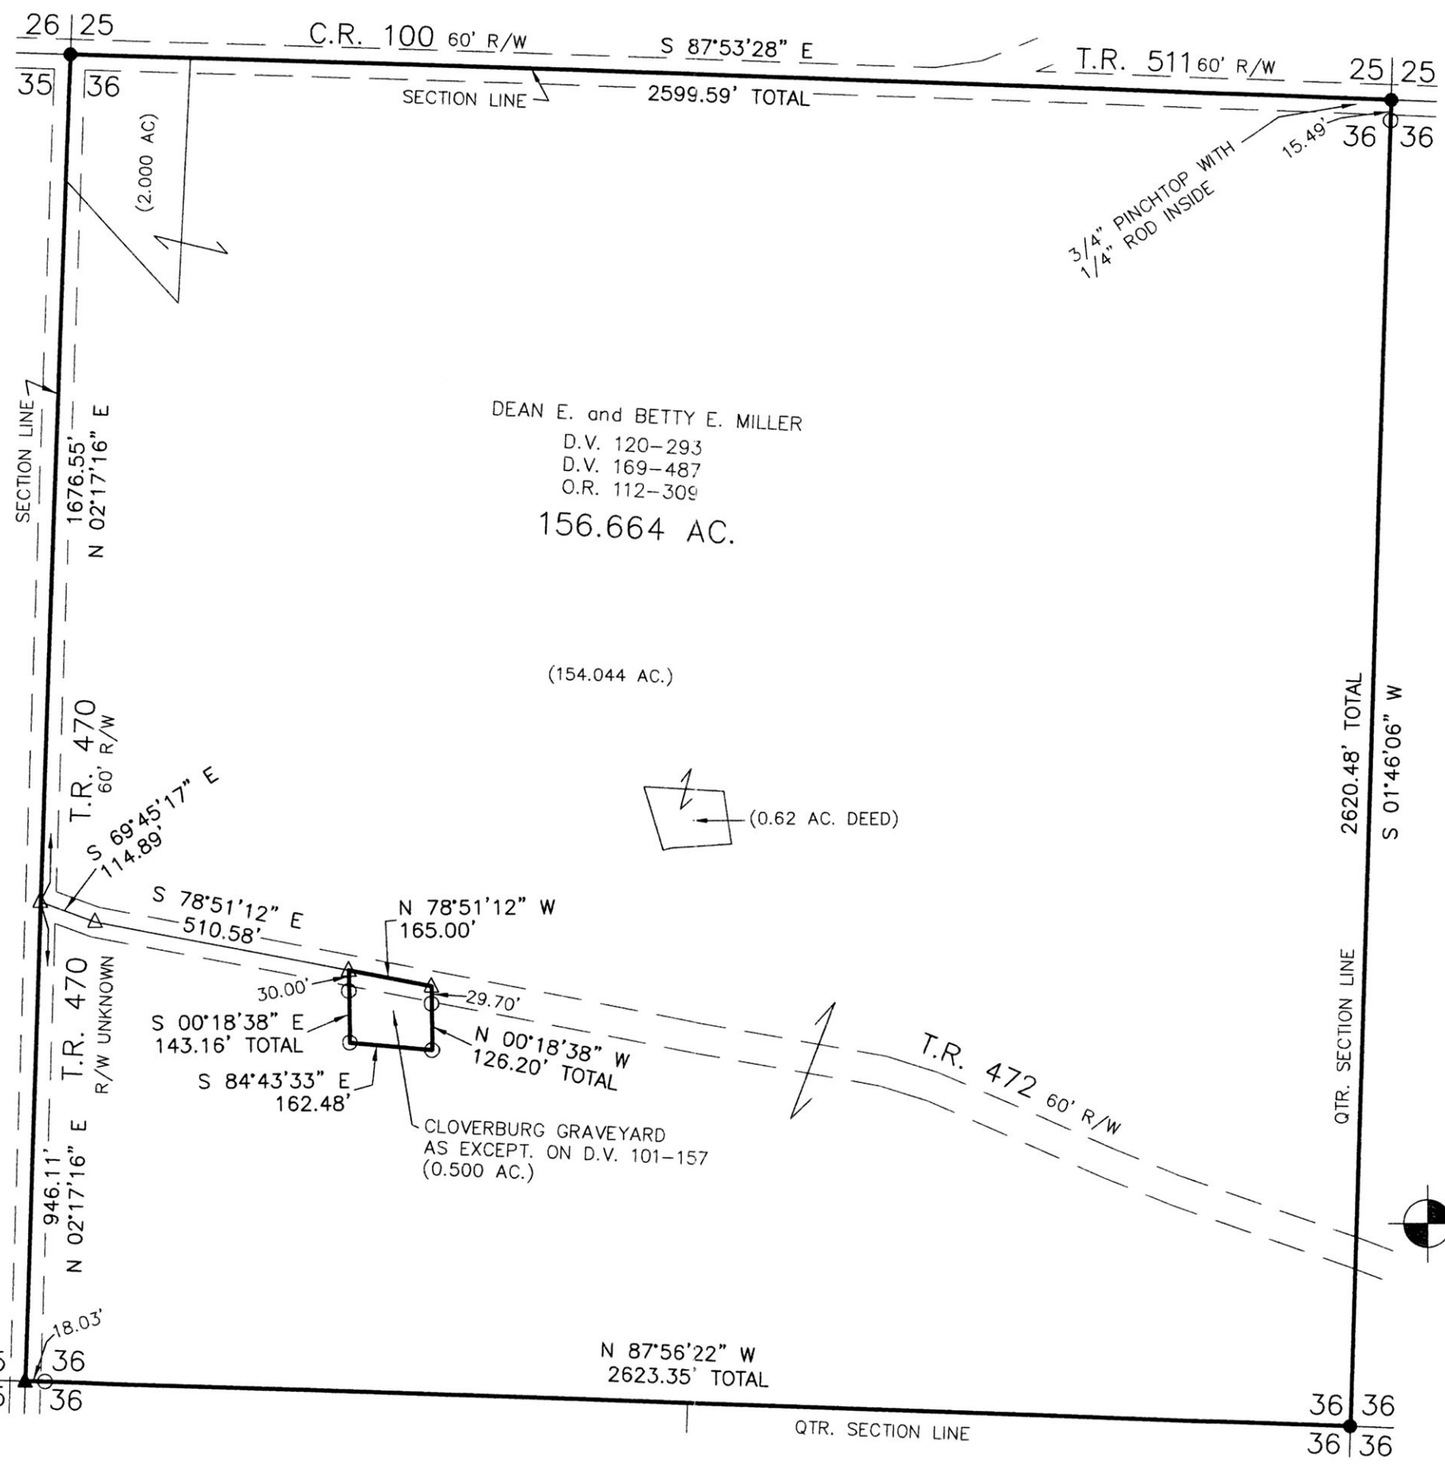

STATE OF OHIO
AARON L. GERBER
8379
REGISTERED PROFESSIONAL SURVEYOR

I CERTIFY THIS SURVEY TO BE CORRECT TO THE BEST OF MY KNOWLEDGE.

A. L. G.

AARON L. GERBER P.S. 8379
DATE: OCT. 21, 2014
ALG\CJG
FILE NAME: WORK5\S-456-14

APPROVED FOR TRANSFER ONLY
NO SUBDIVISION PLAT REQUIRED
(O.R.C. 711.001 & 711.131)
Lot(s) not for building unless approved by Board of Health.
HCPC
HOLMES CO. PLANNING COMMISSION
By CV Date 12-12-14

DONALD C. BAKER SURVEYING
138 N. CLAY STREET
MILLERSBURG, OHIO 44654
PH. 330-674-4788
FAX 330-674-6027
EMAIL: bakersurveying@gmail.com

PLAT APPROVED
12/10/2014