APPROVED FOR TRANSFER ONLY
NO SUBDIVISION PLAT REQUIRED
(O.R.C. 711.001 & 711.131)
Lot(s) not for building unless approved by Board of Health.
HCPC
HOLMES CO. PLANNING COMMISSION
By DLK Date 8-17-15

Additional approval for this and any adjacent properties **must** be requested and granted prior to any future transfers by deed. Recording of this document **does not** waive the requirements of local Health District Subdivision Regulations or other governing authorities which may be in effect at the time of any future deed transfer. HCPC

201500095521
B: 19 P: 2802
FILED FOR RECORD IN
HOLMES COUNTY, OH
ANITA HALL, COUNTY RECORDER
08/31/2015 3:15 PM
SMALL PLAT 40.00
PAGES: 1

ORV 253 Pgs 3945
3948
3958

PAINT TOWNSHIP
3RD. QTR., LOT 11
T–10 N; R–4 W
HOLMES COUNTY, OHIO

SURVEYED FOR: LEROY MAST

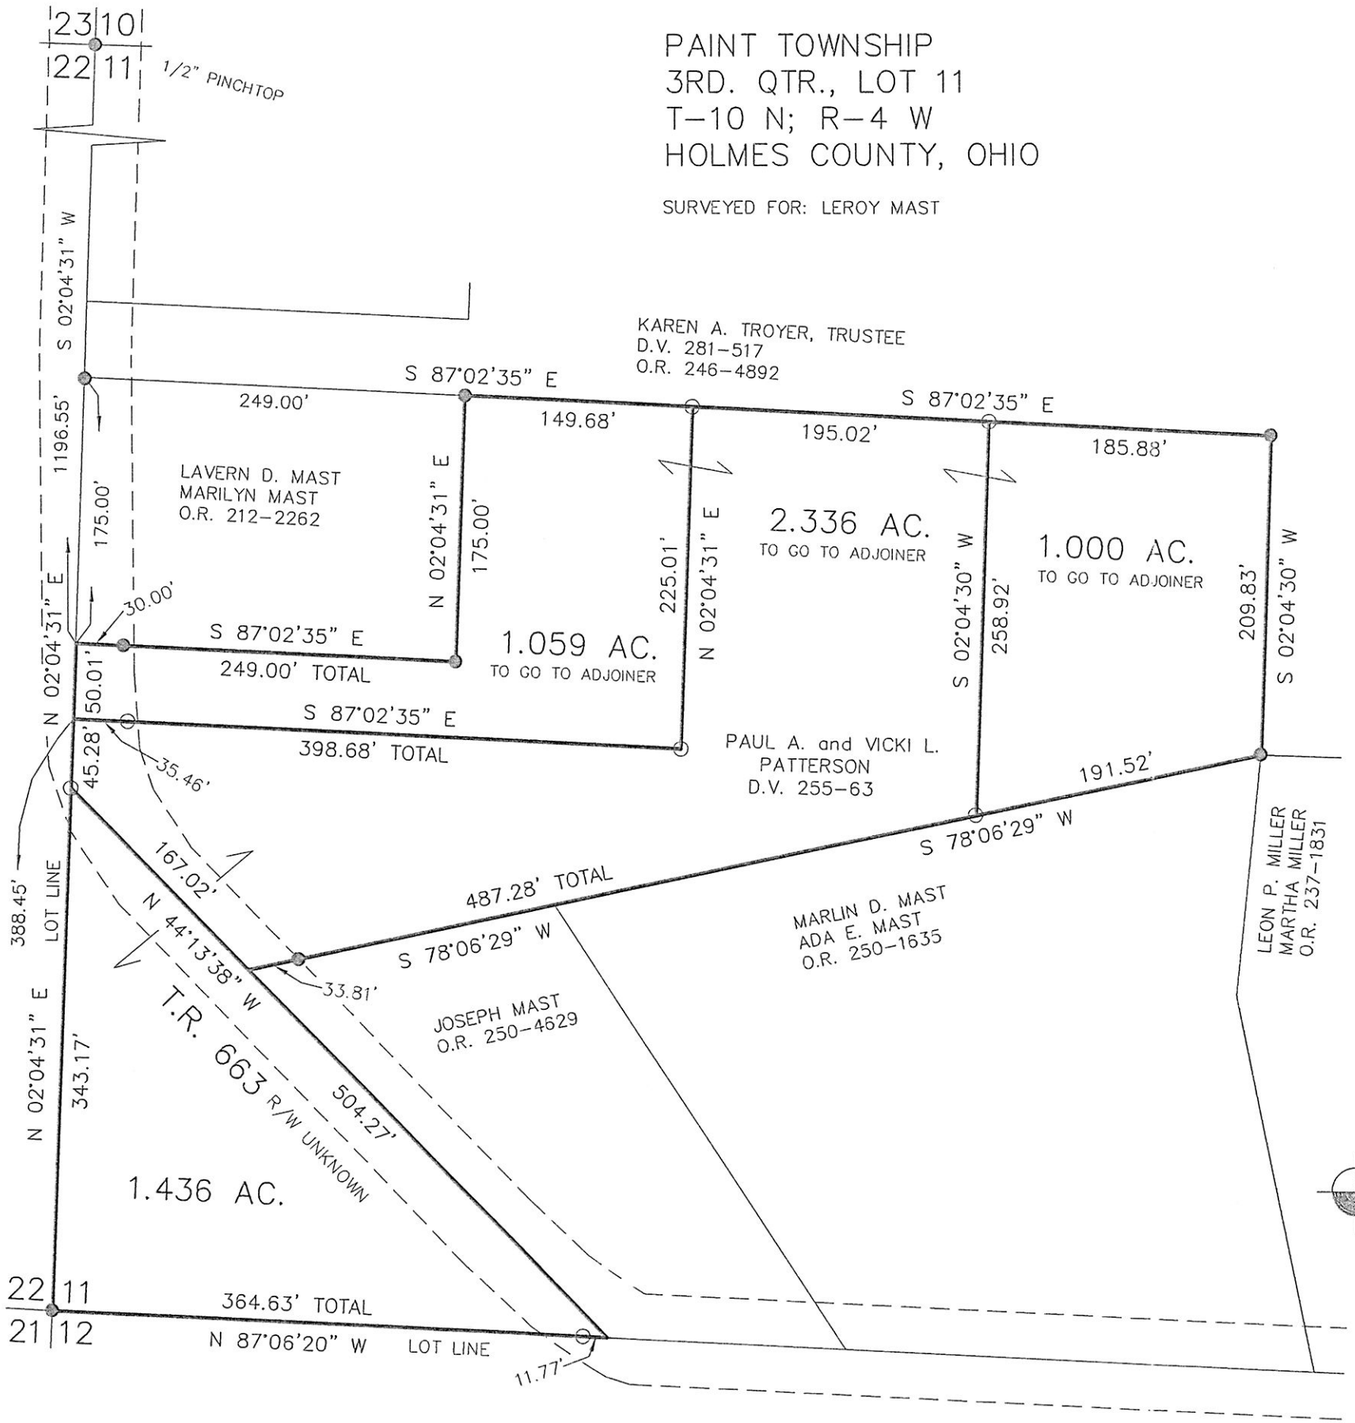

0 100 200

SCALE: 1"=100'

● 5/8" REBAR FOUND UNLESS OTHERWISE NOTED

○ 5/8" REBAR SET WITH I.D. CAP
I.D. CAP MARKED "BAKER 6938"

REFERENCES

DEED VOL. 255 PAGE 63
O.R. VOL. 212 PAGE 2262
O.R. VOL. 246 PAGE 4892
O.R. VOL. 250 PAGE 1635
O.R. VOL. 250 PAGE 4629

PLAT VOL. 8 PAGE 423
PLAT VOL. 14 PAGE 377
PLAT VOL. 14 PAGE 94
PLAT VOL. 16 PAGE 562

BEARINGS FROM
PLAT VOL. 12 PAGE 898

DONALD C. BAKER SURVEYING
138 N. CLAY STREET
MILLERSBURG, OHIO 44654
PH. 330–674–4788
FAX 330–674–6027

STATE OF OHIO
DONALD C. BAKER 6938
REGISTERED PROFESSIONAL SURVEYOR

I CERTIFY THIS SURVEY TO BE CORRECT TO THE BEST OF MY KNOWLEDGE.

DONALD C. BAKER P.S. 6938

DATE: JULY 21, 2015
KES\CJG
FILE NAME: WORK4\S–349–15

PLAT APPROVED
8/13/2015