201600098620
B: 19 P: 2929
FILED FOR RECORD IN
HOLMES COUNTY, OH
ANITA HALL, COUNTY RECORDER
03/17/2016 12:40 PM
PLAT MED . 43.20
PAGES: 1
ORV 255 Pg 4503, 4509

APPROVED FOR TRANSFER ONLY
NO SUBDIVISION PLAT REQUIRED
(O.R.C. 711.001 & 711.131)
Lot(s) not for building unless approved by Board of Health. HCPC
HOLMES CO. PLANNING COMMISSION
By _____ Date 3-7-16

PLAT APPROVED
3/4/2016 TD

0 200 400
SCALE: 1"=200'

■ STONE FOUND
● 5/8" REBAR FOUND UNLESS OTHERWISE NOTED
○ 5/8" REBAR SET WITH I.D. CAP I.D. CAP MARKED "BAKER 6938"

WASHINGTON TOWNSHIP
N.W. & S.W. & S.E. QTRS. SECTION 9
T–19 N; R–15 W
HOLMES COUNTY, OHIO

SURVEYED FOR: JIM HUMPHREY

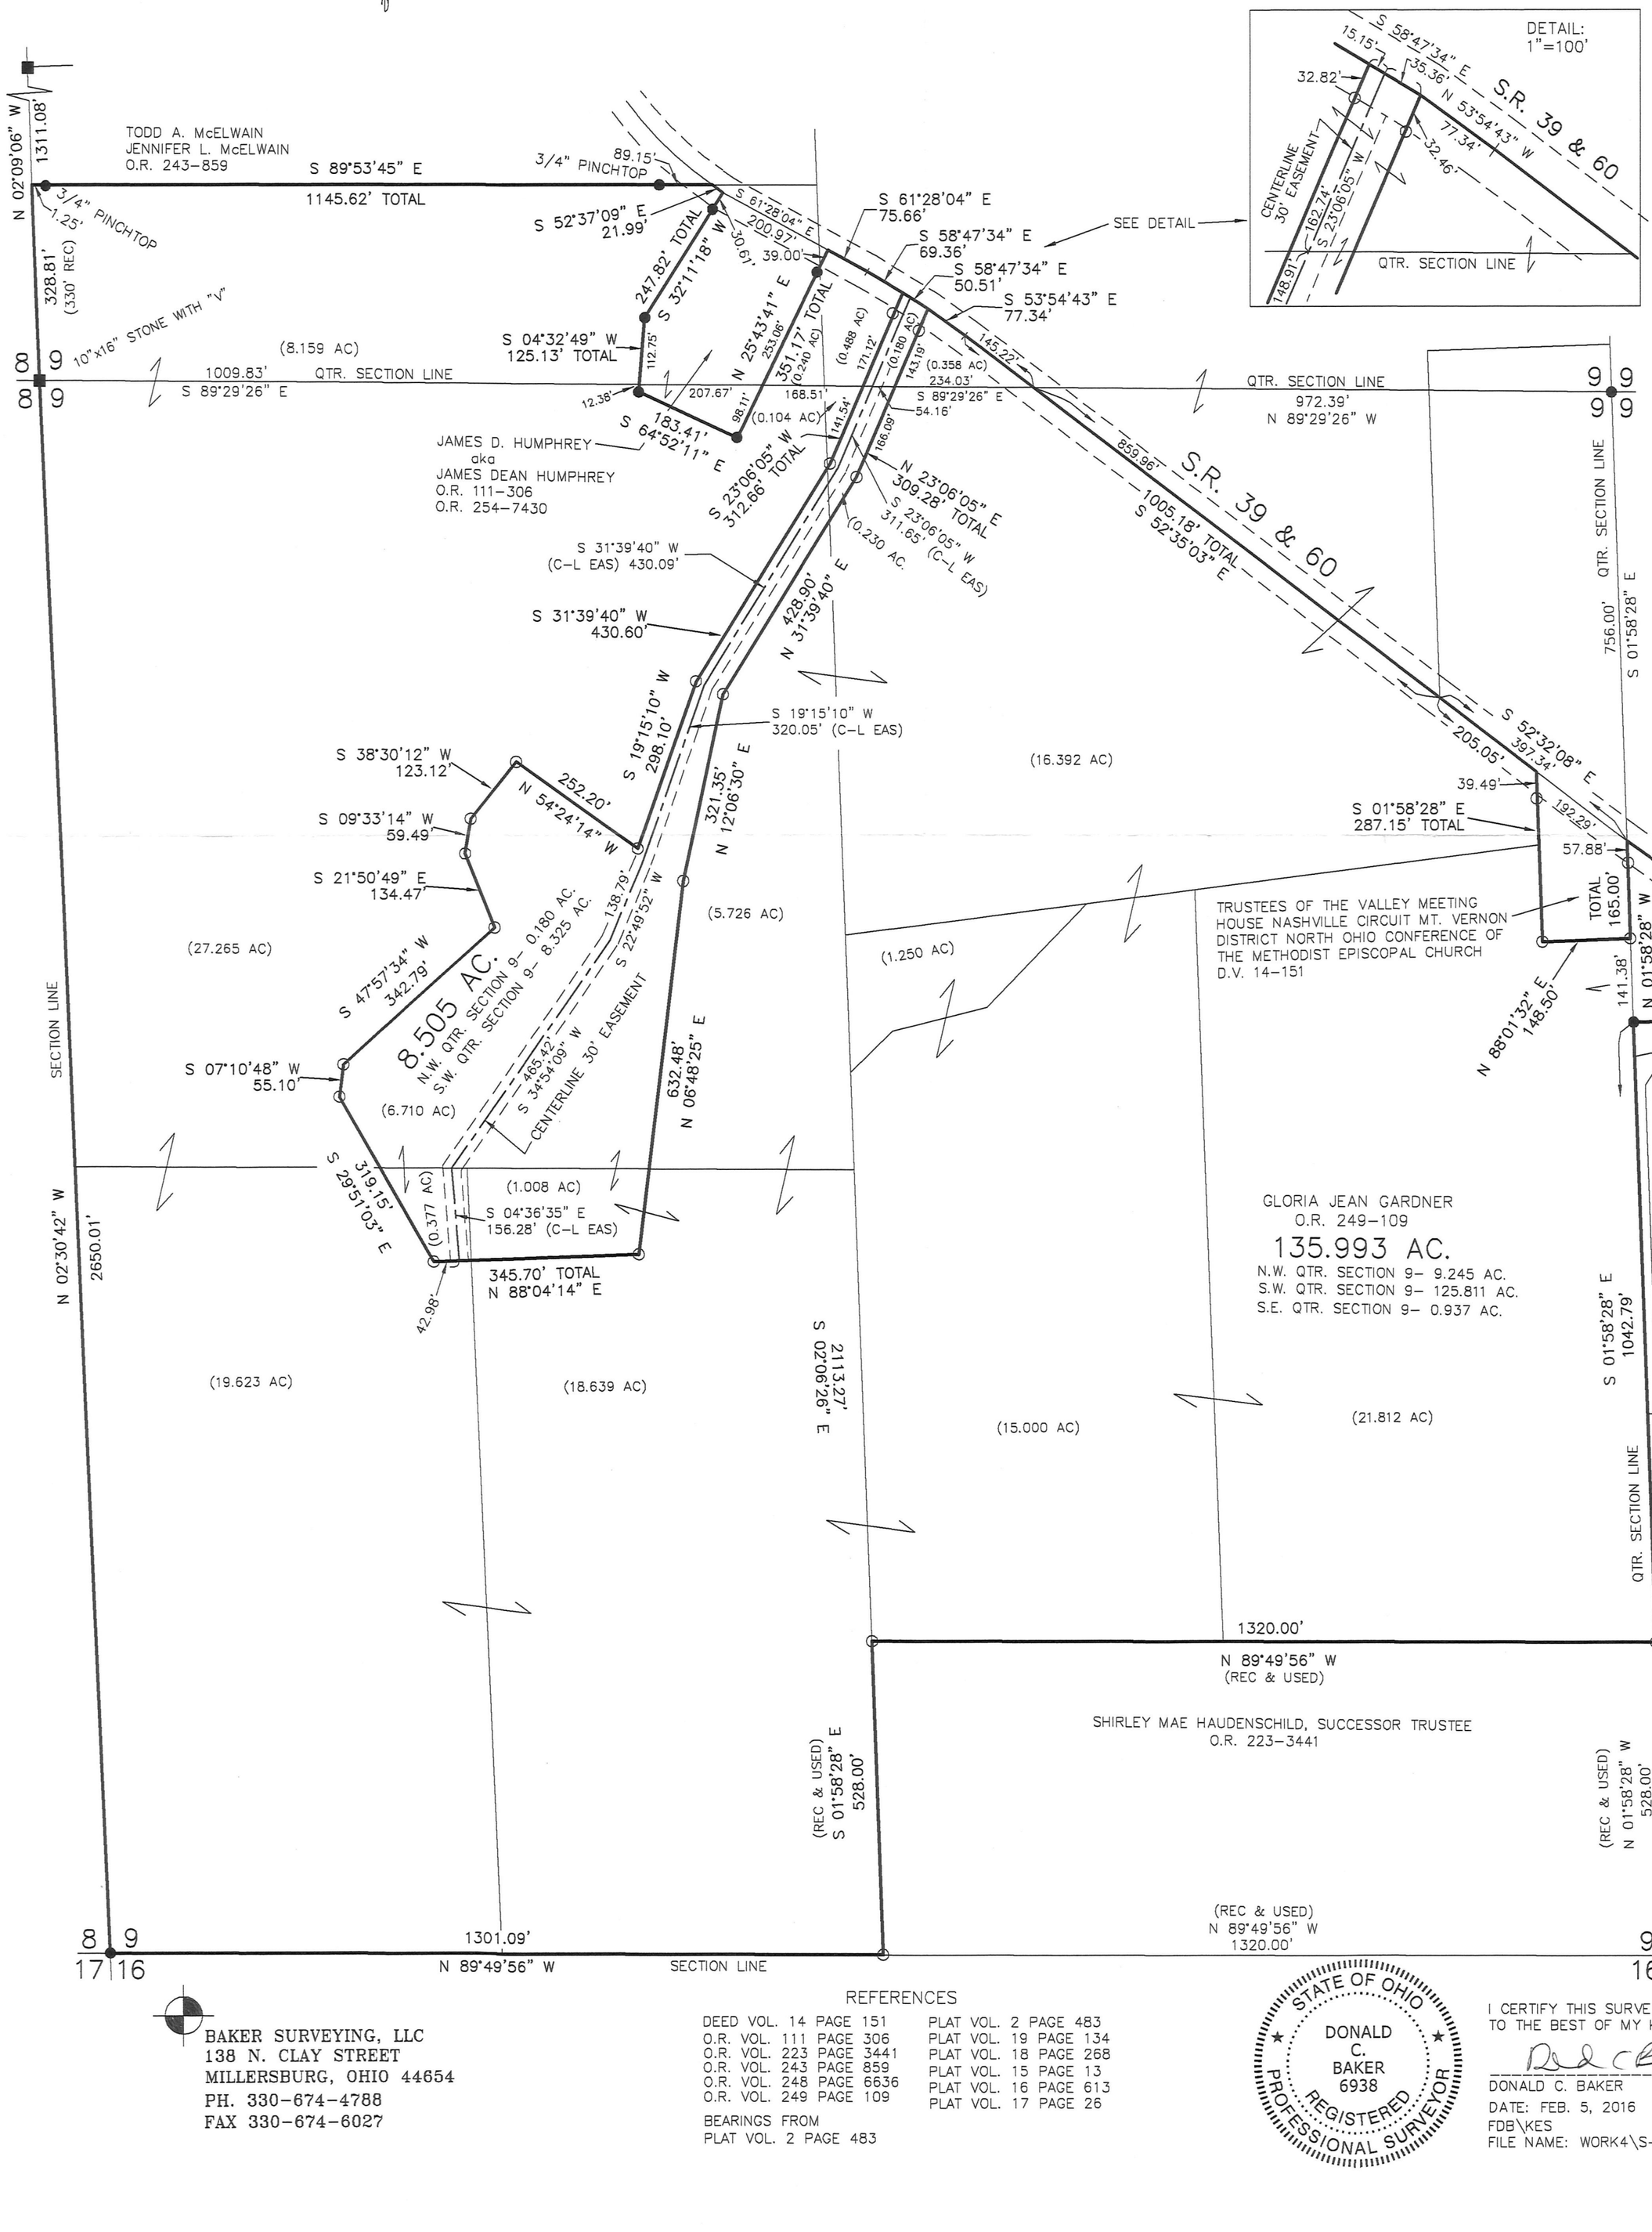

BAKER SURVEYING, LLC
138 N. CLAY STREET
MILLERSBURG, OHIO 44654
PH. 330-674-4788
FAX 330-674-6027

REFERENCES

DEED VOL. 14 PAGE 151
O.R. VOL. 111 PAGE 306
O.R. VOL. 223 PAGE 3441
O.R. VOL. 243 PAGE 859
O.R. VOL. 248 PAGE 6636
O.R. VOL. 249 PAGE 109

PLAT VOL. 2 PAGE 483
PLAT VOL. 19 PAGE 134
PLAT VOL. 18 PAGE 268
PLAT VOL. 15 PAGE 13
PLAT VOL. 16 PAGE 613
PLAT VOL. 17 PAGE 26

BEARINGS FROM
PLAT VOL. 2 PAGE 483

STATE OF OHIO
DONALD C. BAKER 6938
REGISTERED PROFESSIONAL SURVEYOR

I CERTIFY THIS SURVEY TO BE CORRECT TO THE BEST OF MY KNOWLEDGE.

DONALD C. BAKER P.S. 6938
DATE: FEB. 5, 2016
FDB\KES
FILE NAME: WORK4\S-58-16