201600099598
B: 19 P: 2973
FILED FOR RECORD IN
HOLMES COUNTY, OH
ANITA HALL, COUNTY RECORDER
05/16/2016 12:49 PM
PLAT MED . 43.20
PAGES: 1

ORV 256 PG 2275, 2278, 2282, 2285, 2294, 2310,

0 200 400

SCALE: 1"=200'

- ■ STONE FOUND
- ▲ R.R. SPIKE FOUND
- ● 5/8" REBAR FOUND UNLESS OTHERWISE NOTED
- ○ 5/8" REBAR SET WITH I.D. CAP I.D. CAP MARKED "BAKER 6938"

MECHANIC TOWNSHIP
N.E. QTR. SECTION 18
S.E. QTR. SECTION 18
S.W. QTR. SECTION 19
T-8 N; R-6 W
HOLMES COUNTY, OHIO

SURVEYED FOR: AMOS BEECHY

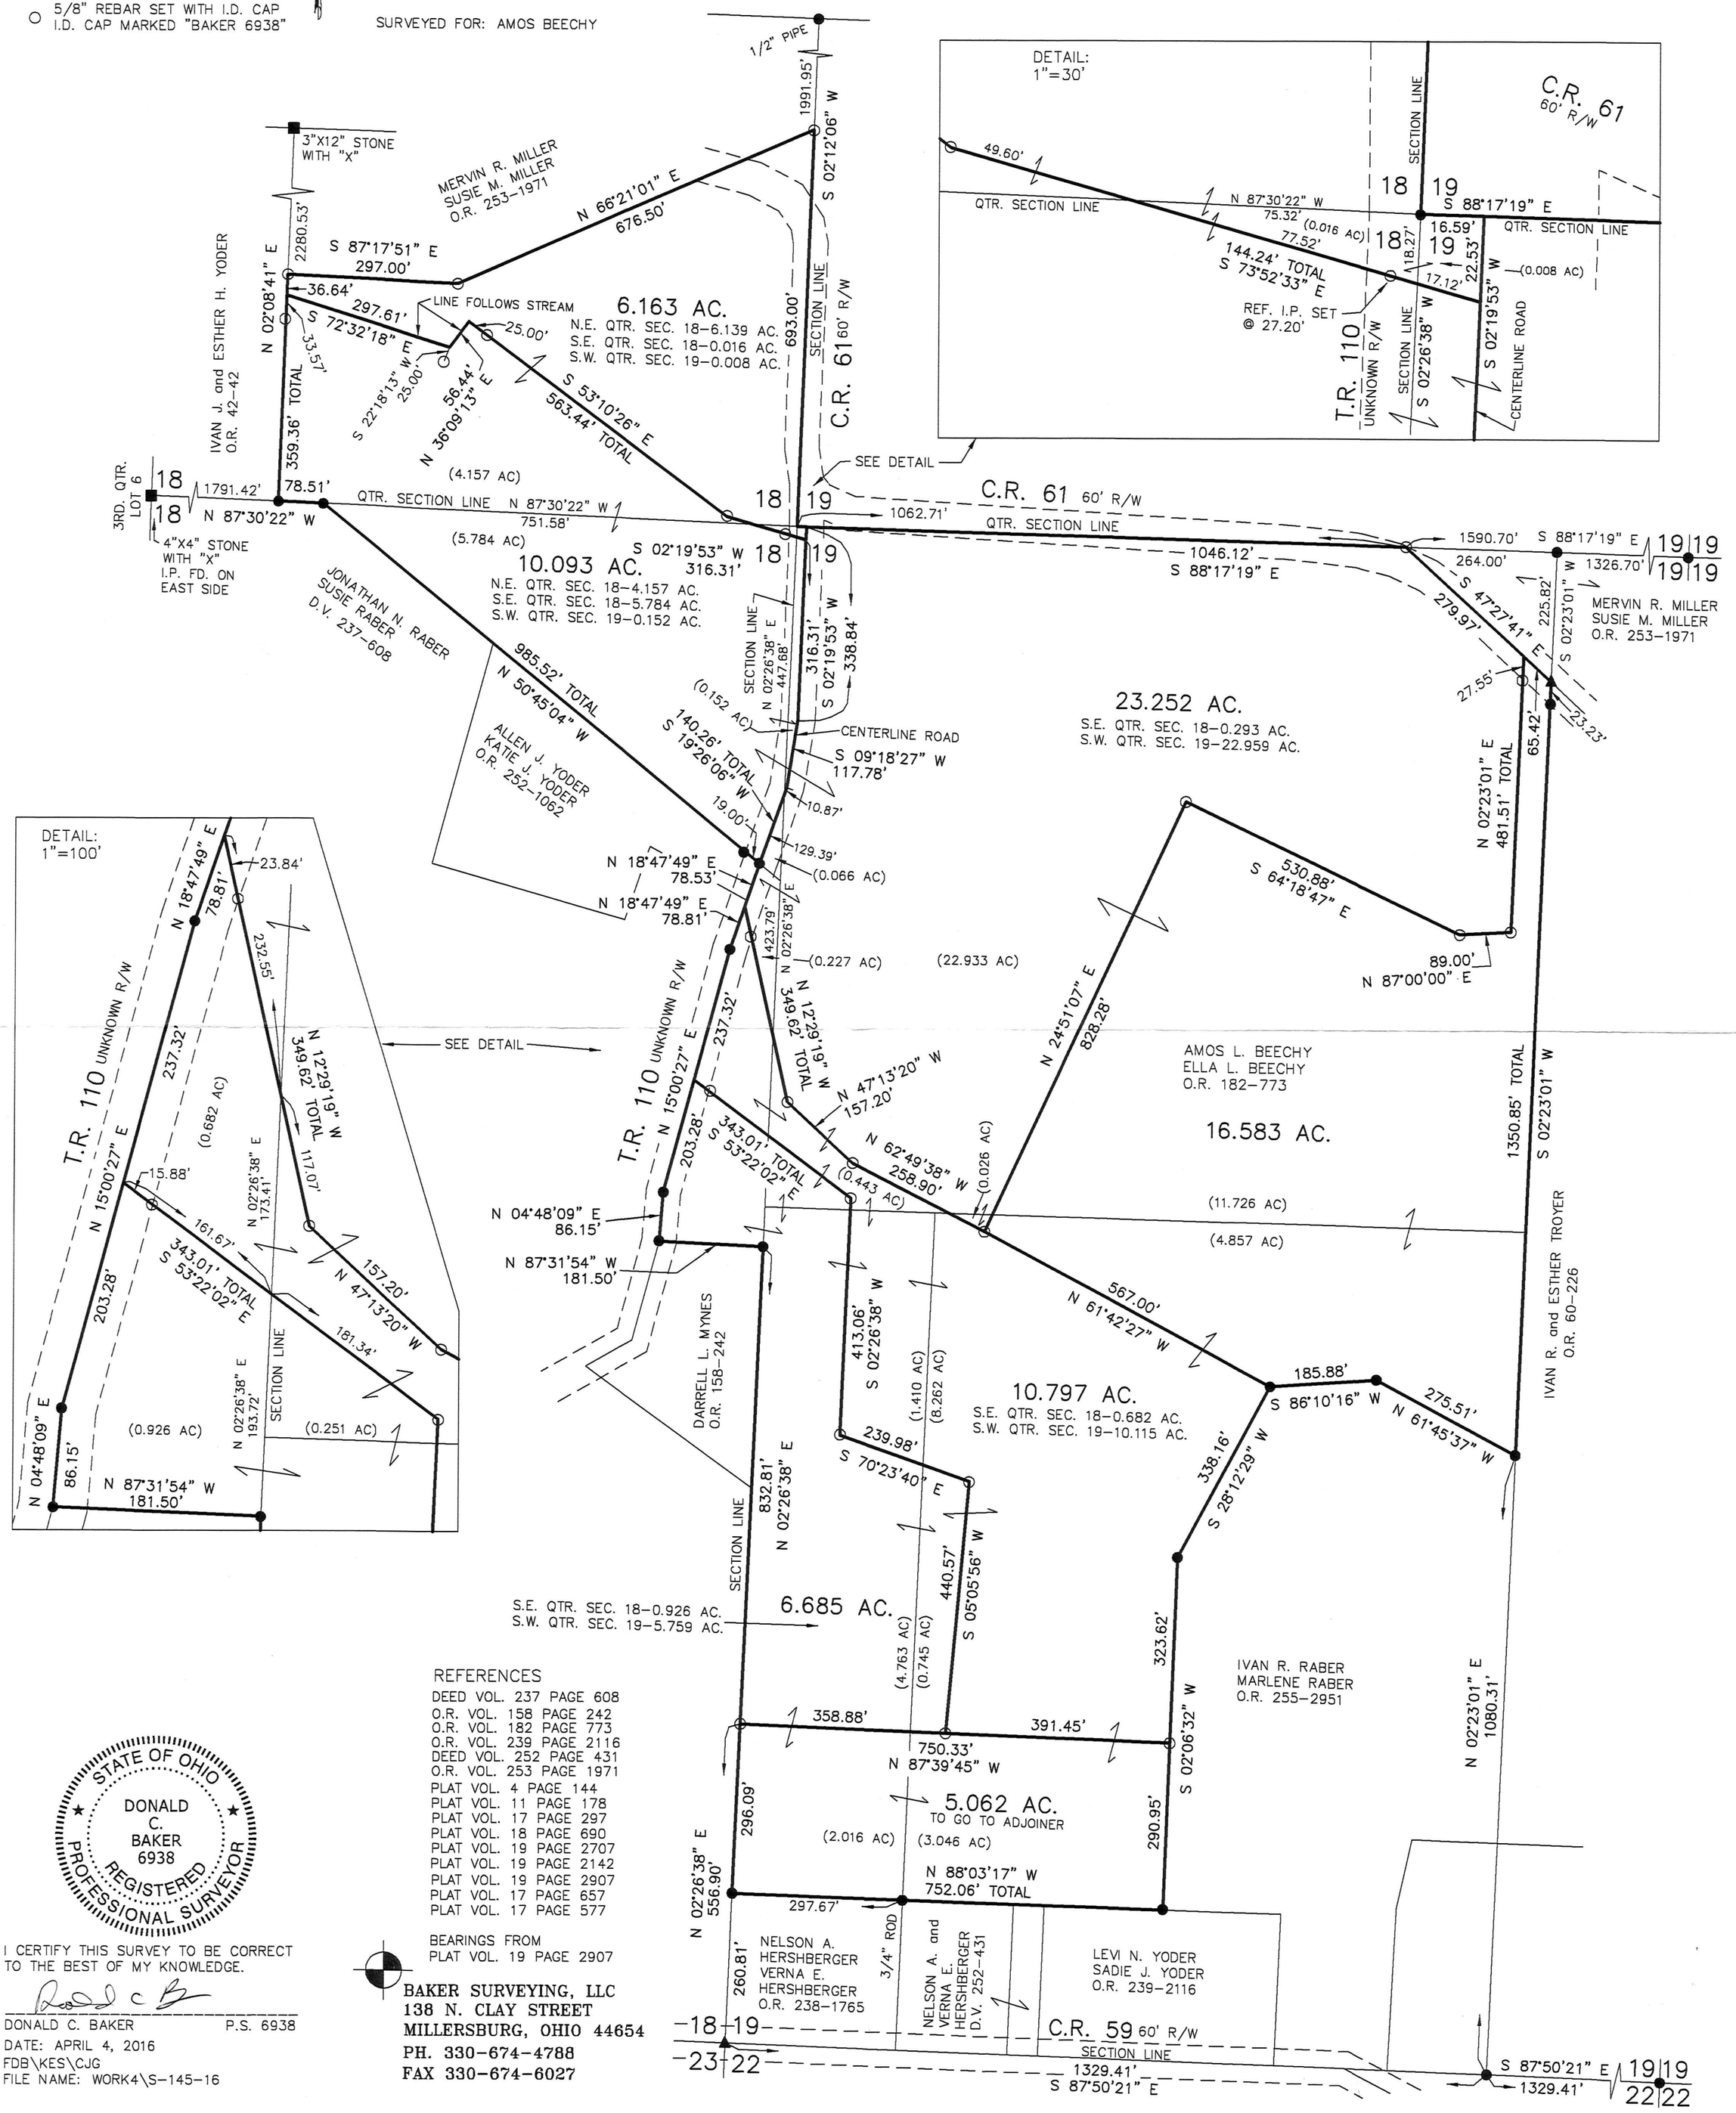

REFERENCES

DEED VOL. 237 PAGE 608
O.R. VOL. 158 PAGE 242
O.R. VOL. 182 PAGE 773
O.R. VOL. 239 PAGE 2116
DEED VOL. 252 PAGE 431
O.R. VOL. 253 PAGE 1971
PLAT VOL. 4 PAGE 144
PLAT VOL. 11 PAGE 178
PLAT VOL. 17 PAGE 297
PLAT VOL. 18 PAGE 690
PLAT VOL. 19 PAGE 2707
PLAT VOL. 19 PAGE 2142
PLAT VOL. 19 PAGE 2907
PLAT VOL. 17 PAGE 657
PLAT VOL. 17 PAGE 577

BEARINGS FROM PLAT VOL. 19 PAGE 2907

STATE OF OHIO
DONALD C. BAKER 6938
REGISTERED PROFESSIONAL SURVEYOR

I CERTIFY THIS SURVEY TO BE CORRECT TO THE BEST OF MY KNOWLEDGE.

DONALD C. BAKER P.S. 6938

DATE: APRIL 4, 2016
FDB\KES\CJG
FILE NAME: WORK4\S-145-16

BAKER SURVEYING, LLC
138 N. CLAY STREET
MILLERSBURG, OHIO 44654
PH. 330-674-4788
FAX 330-674-6027

APPROVED FOR TRANSFER ONLY
NO SUBDIVISION PLAT REQUIRED
(O.R.C. 711.001 & 711.131)
Lot(s) not for building unless approved by Board of Health.
HCPC
HOLMES CO. PLANNING COMMISSION
By _____ Date 5-9-16

Additional approval for this and any adjacent properties **must** be requested and granted prior to any future transfers by deed. Recording of this document **does not** waive the requirements of local Health District Subdivision Regulations or other governing authorities which may be in effect at the time of any future deed transfer. HCPC

PLAT APPROVED
4/28/2016