APPROVED FOR TRANSFER ONLY
NO SUBDIVISION PLAT REQUIRED
(O.R.C. 711.001 & 711.131)
Lot(s) not for building unless approved by Board of Health.
HCPC
HOLMES CO. PLANNING COMMISSION
By _____ Date 6-24-16

201600100384
B: 19 P: 3006
FILED FOR RECORD IN
HOLMES COUNTY, OH
ANITA HALL, COUNTY RECORDER
07/08/2016 12:12 PM
SMALL PLAT . 40.00
PAGES: 1
ORV 256 PG 6754

RICHLAND TOWNSHIP
S.E. QTR. SECTION 7
T–8 N; R–9 W
HOLMES COUNTY, OHIO

SURVEYED FOR: ALAN MILLER

0 200 400

SCALE: 1"=200'

■ STONE FOUND

● 5/8" REBAR FOUND UNLESS OTHERWISE NOTED

○ 5/8" REBAR SET WITH I.D. CAP I.D. CAP MARKED "BAKER 6938"

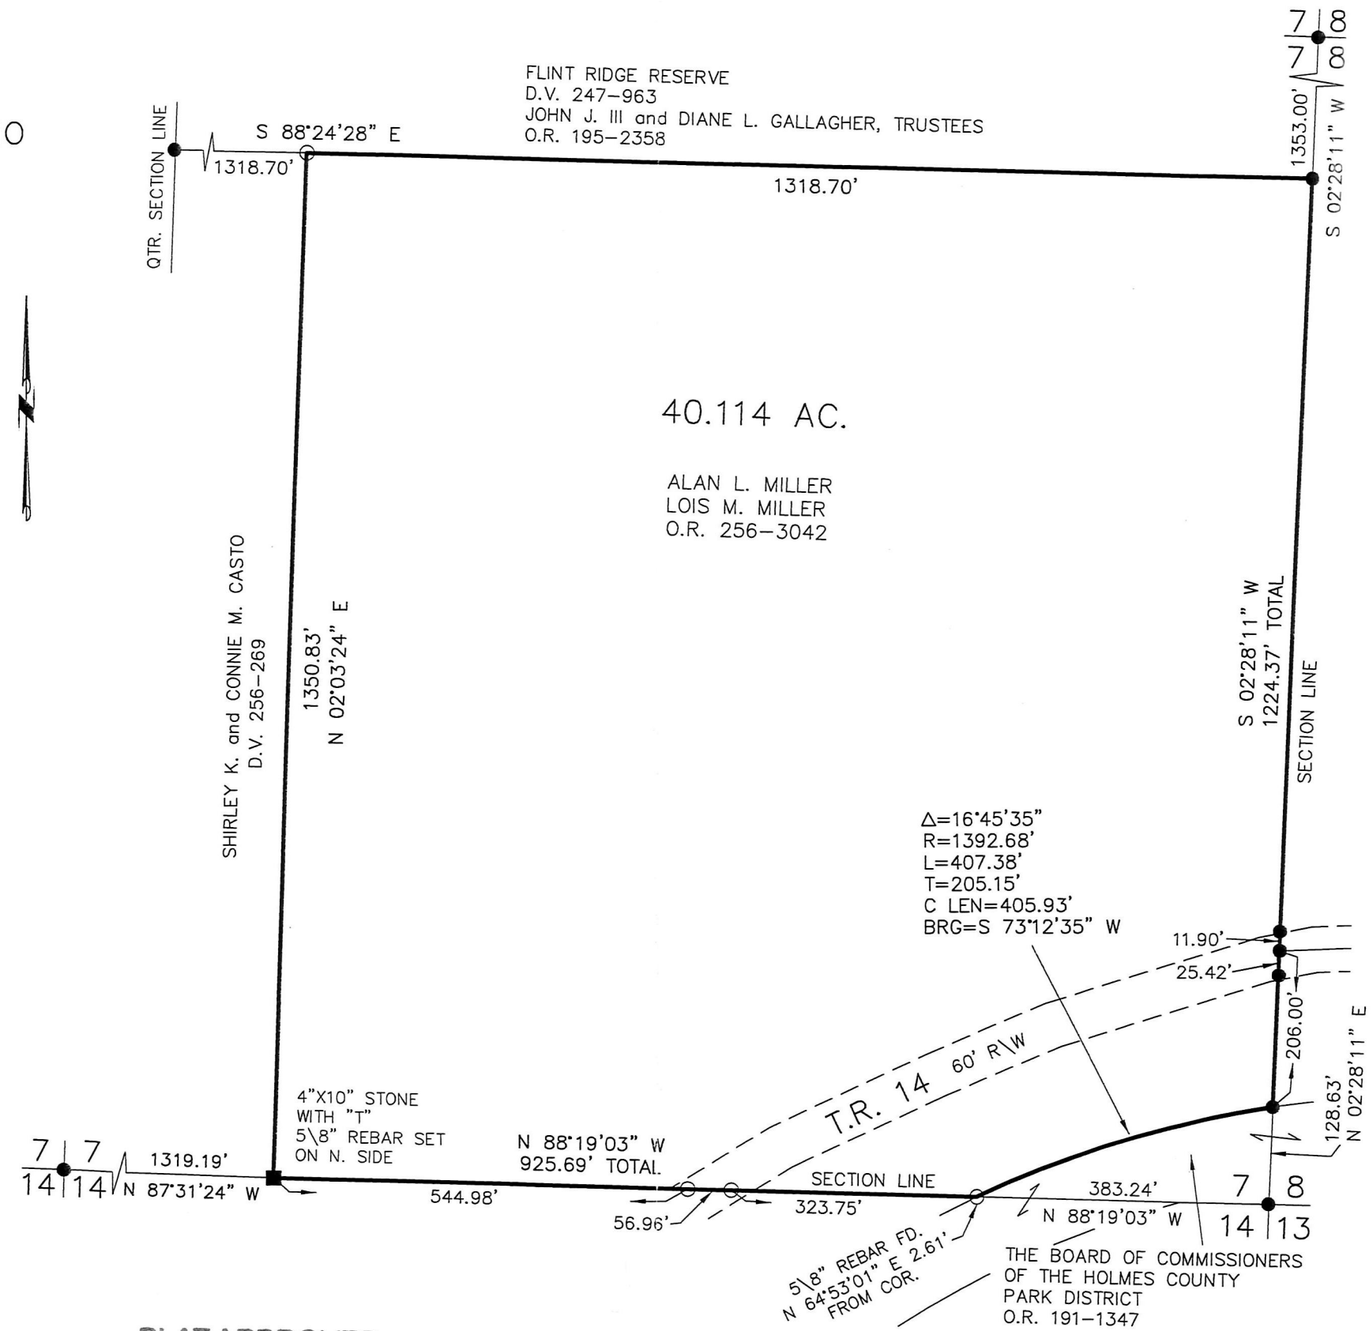

REFERENCES

DEED VOL. 213 PAGE 287
DEED VOL. 245 PAGE 407
DEED VOL. 256 PAGE 269
O.R. VOL. 191 PAGE 1347
O.R. VOL. 195 PAGE 2358
O.R. VOL. 256 PAGE 3042

PLAT VOL. 2 PAGE 281
PLAT VOL. 12 PAGE 341
PLAT VOL. 12 PAGE 186
PLAT VOL. 15 PAGE 149
PLAT VOL. 17 PAGE 383

BEARINGS FROM
PLAT VOL. 15 PAGE 149

STATE OF OHIO
DONALD C. BAKER 6938
REGISTERED PROFESSIONAL SURVEYOR

I CERTIFY THIS SURVEY TO BE CORRECT TO THE BEST OF MY KNOWLEDGE.

DONALD C. BAKER P.S. 6938

DATE: JUNE 8, 2016
FDB\KES\JPD
FILE NAME: WORK4\S–287–16

TX:4016632
8 0 2 5 2 3 5

PLAT APPROVED
6/21/2016 TD

BAKER SURVEYING, LLC
138 N. CLAY STREET
MILLERSBURG, OHIO 44654
PH. 330–674–4788
FAX 330–674–6027