201700107166
B: 19 P: 3306
FILED FOR RECORD IN
HOLMES COUNTY, OH
ANITA HALL, COUNTY RECORDER
09/22/2017 2:03 PM
SMALL PLAT . 40.00
PAGES: 1
ORV 261 PG 4339

8040898 Tx:4021932

WALNUT CREEK TOWNSHIP
N.E. QTR. SECTION 4
T–8 N; R–4 W
HOLMES COUNTY, OHIO

SURVEYED FOR: LITTLE BROOK FARM, LTD.

RESURVEY OF TRACT #1 OF O.R. 226–1944.

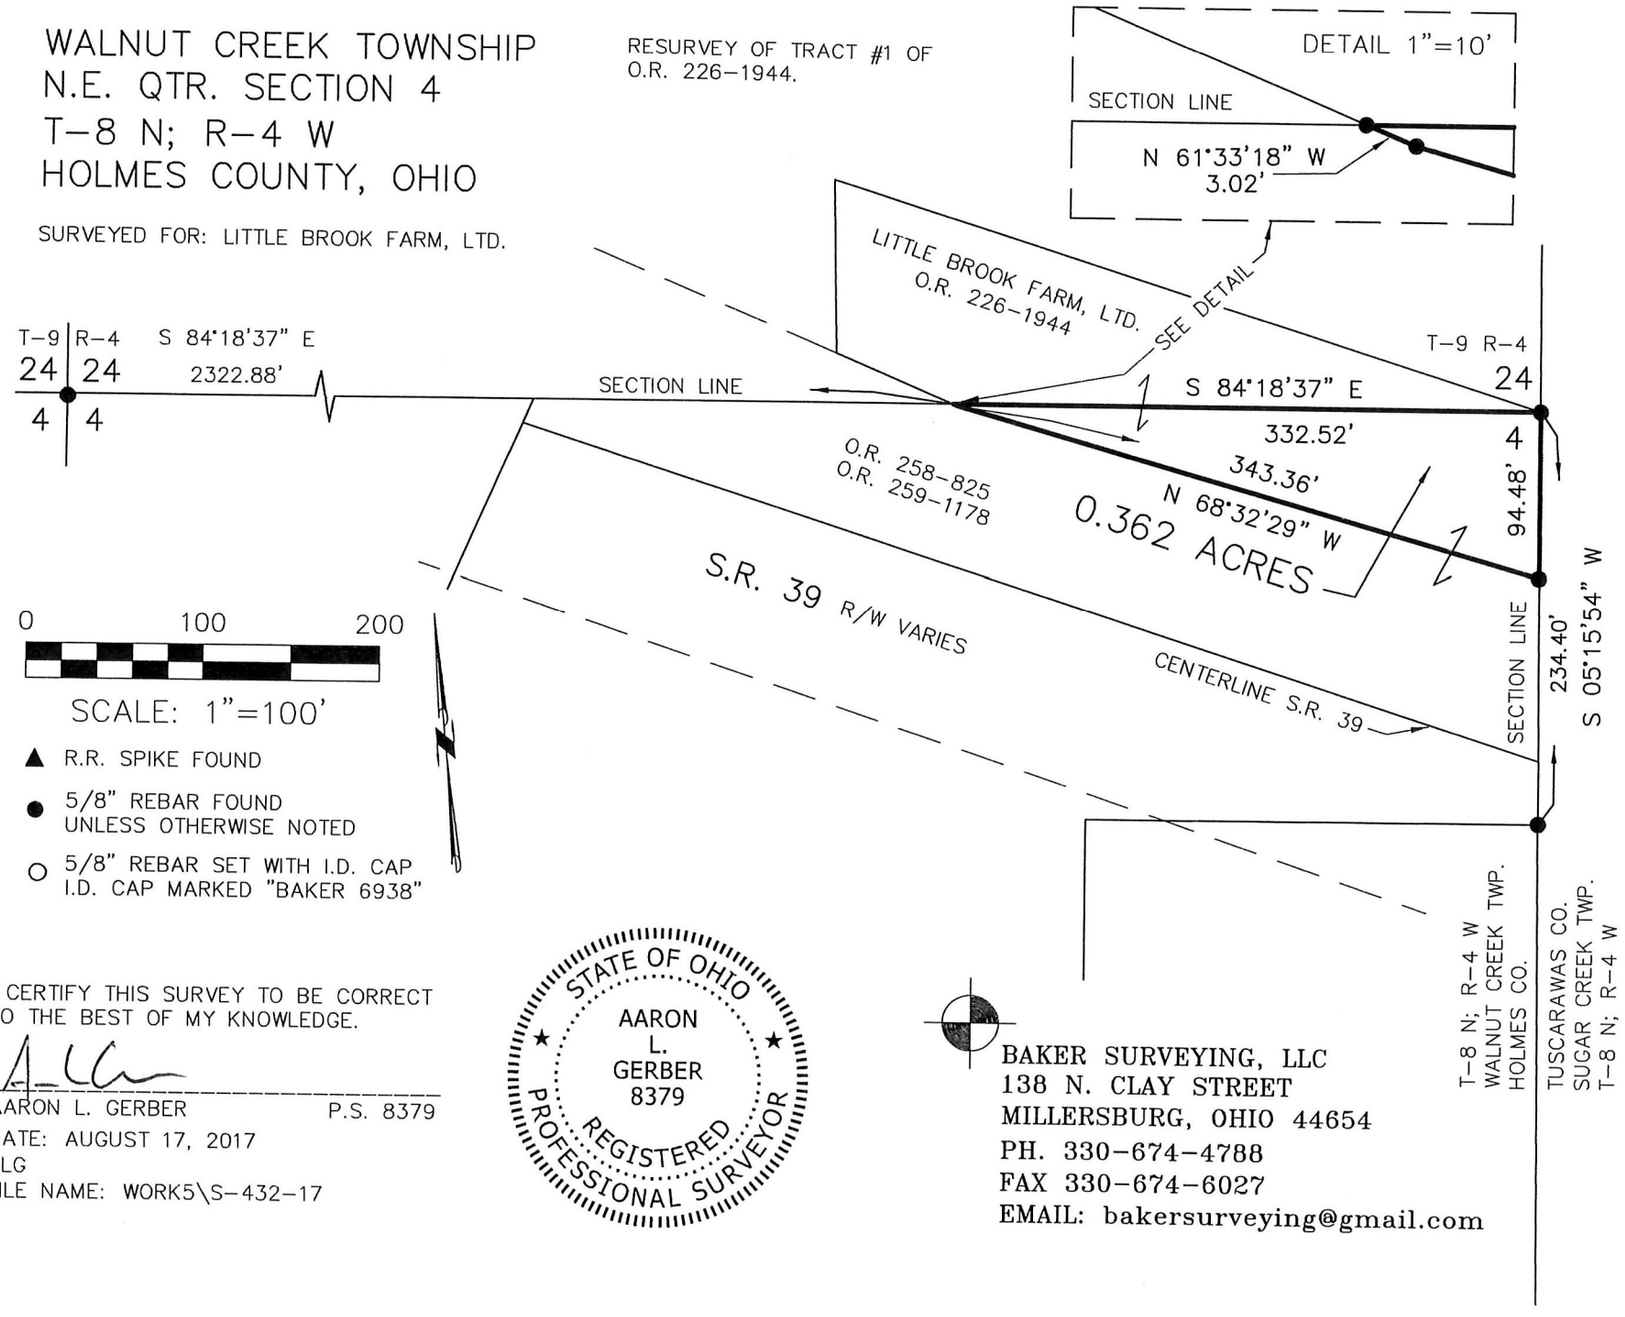

APPROVED FOR TRANSFER ONLY
NO SUBDIVISION PLAT REQUIRED
(O.R.C. 711.001 & 711.131)
Lot(s) not for building unless approved by Board of Health.
HCPC
HOLMES CO. PLANNING COMMISSION
By _____ Date 8-29-17

REFERENCES

O.R. VOL. 226 PAGE 1944
O.R. VOL. 259 PAGE 1178
PLAT VOL. 9 PAGE 11
PLAT VOL. 11 PAGE 192
PLAT VOL. 12 PAGE 644
PLAT VOL. 16 PAGE 377
PLAT VOL. 16 PAGE 632
PLAT VOL. 16 PAGE 651
PLAT VOL. 19 PAGE 460
PLAT VOL. 19 PAGE 3083

STATE HIGHWAY PLANS
HOL–39–28.57

BEARINGS FROM
PLAT VOL. 19 PAGE 3083

I CERTIFY THIS SURVEY TO BE CORRECT TO THE BEST OF MY KNOWLEDGE.

AARON L. GERBER P.S. 8379

DATE: AUGUST 17, 2017
ALG
FILE NAME: WORK5\S–432–17

STATE OF OHIO
AARON L. GERBER 8379
REGISTERED PROFESSIONAL SURVEYOR

BAKER SURVEYING, LLC
138 N. CLAY STREET
MILLERSBURG, OHIO 44654
PH. 330–674–4788
FAX 330–674–6027
EMAIL: bakersurveying@gmail.com

PLAT APPROVED

8/29/2017 TD