201800111396
B: 19 P: 3502
FILED FOR RECORD IN
HOLMES COUNTY, OH
ANITA HALL, COUNTY RECORDER
07/05/2018 08:59 AM
PLAT MED . 43.20
PAGES: 1

ORV 264 PG 3605

8 0 5 5 7 5 4
Tx:4028226

PRAIRIE TOWNSHIP
3RD. QTR., LOT 9
T–10 N, R–6 W

SALT CREEK TOWNSHIP
3RD. QTR., LOT 4
T–10 N, R–6 W
HOLMES COUNTY, OHIO

SURVEYED FOR: DAVID MILLER

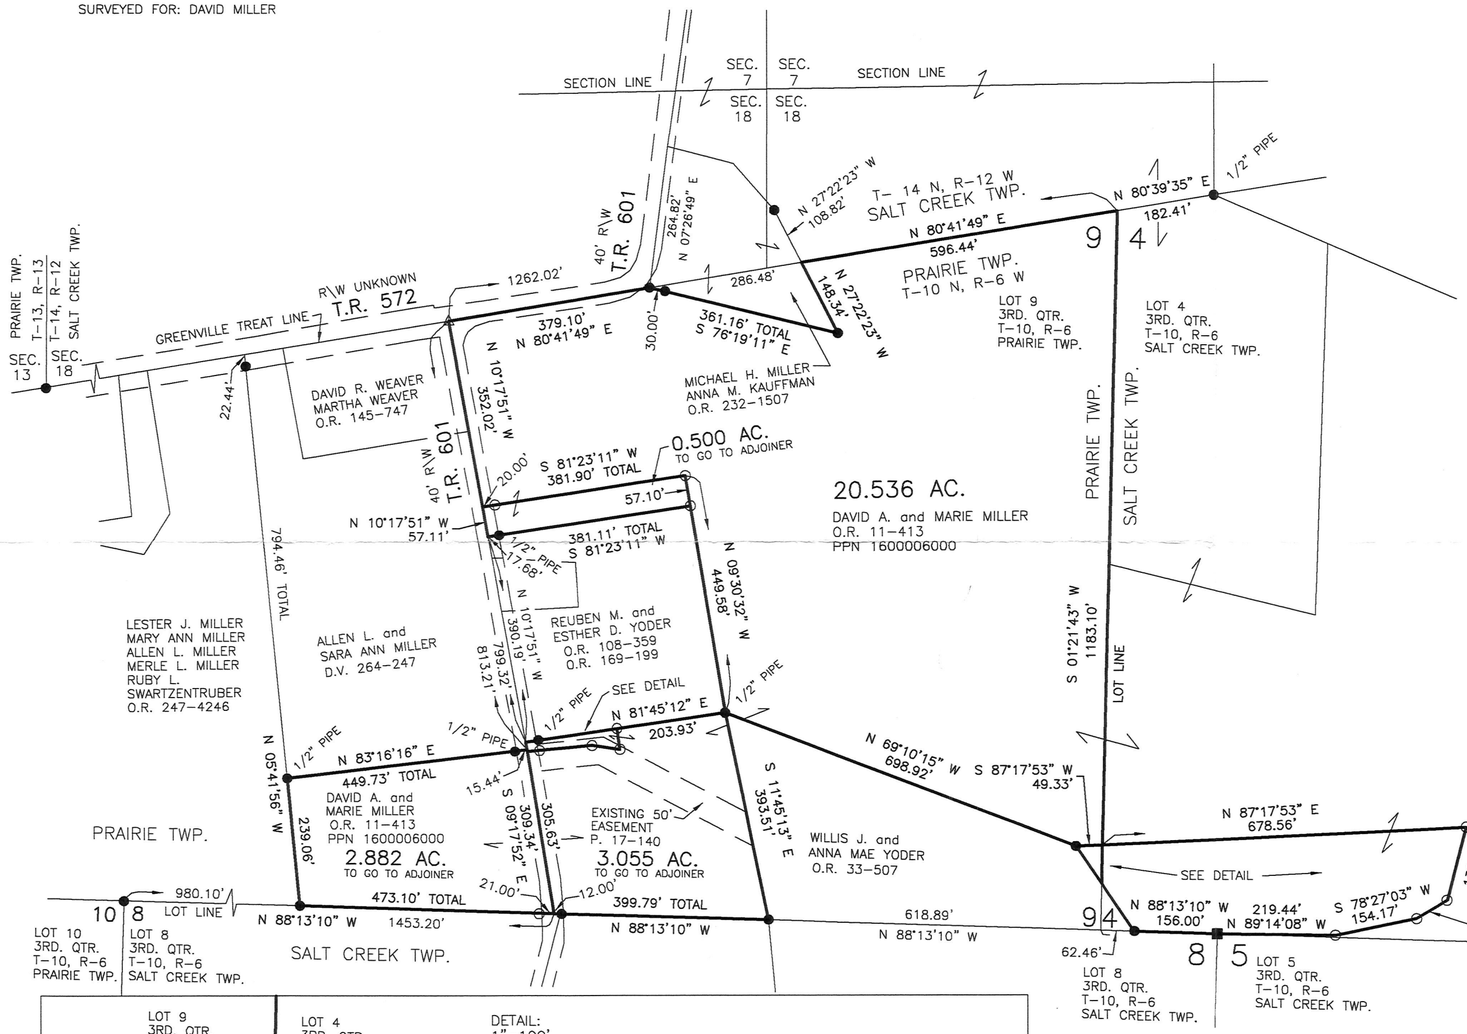

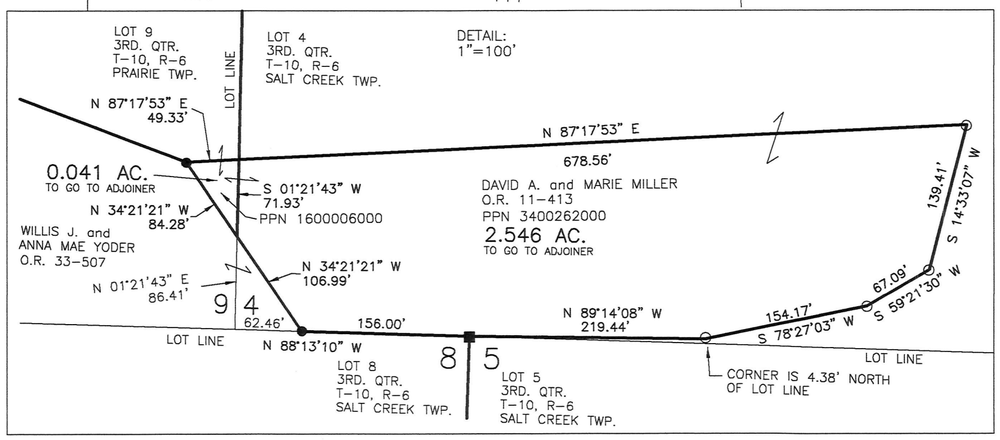

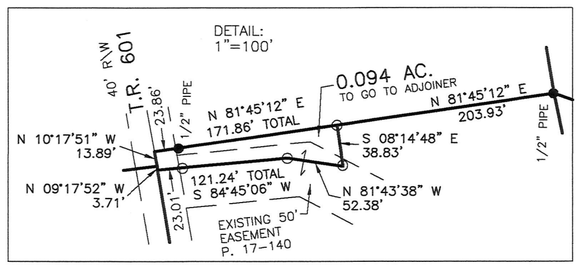

0 200 400

SCALE: 1"=200'

- ▲ R.R. SPIKE FOUND
- ■ STONE FOUND
- ● 5/8" REBAR FOUND UNLESS OTHERWISE NOTED
- △ R.R. SPIKE SET
- ○ 5/8" REBAR SET WITH I.D. CAP I.D. CAP MARKED "BAKER 6938"

REFERENCES

O.R. VOL. 11 PAGE 413
PLAT VOL. 7 PAGE 186
PLAT VOL. 16 PAGE 137
PLAT VOL. 19 PAGE 391
PLAT VOL. 19 PAGE 1117
PLAT VOL. 19 PAGE 1660
PLAT VOL. 2 PAGE 380
PLAT VOL. 17 PAGE 140
PLAT VOL. 8 PAGE 879
PLAT VOL. 19 PAGE 2406
BEARINGS ASSUMED

APPROVED FOR TRANSFER ONLY
NO SUBDIVISION PLAT REQUIRED
(O.R.C. 711.001 & 711.131)
Lot(s) not for building unless approved by Board of Health.
HOLMES CO. PLANNING COMMISSION
HCPC
By _____ Date 7/2/18

STATE OF OHIO
AARON L. GERBER
8379
REGISTERED PROFESSIONAL SURVEYOR

I CERTIFY THIS SURVEY TO BE CORRECT TO THE BEST OF MY KNOWLEDGE.

AARON L. GERBER P.S. 8379

DATE: MAY 1, 2018
ALG\VJD
FILE NAME: WORK5\S–237–18

BAKER SURVEYING, LLC
138 N. CLAY STREET
MILLERSBURG, OHIO 44654
PH. 330–674–4788
FAX 330–674–6027
EMAIL: bakersurveying@gmail.com

PLAT APPROVED

6/28/2018 TT