201800111882
B: 19 P: 3530
FILED FOR RECORD IN
HOLMES COUNTY, OH
ANITA HALL, COUNTY RECORDER
08/02/2018 12:33 PM
SMALL PLAT . 40.00
PAGES: 1
ORV 264 PGS 60636 60666

8 0 5 7 3 7 8
Tx:4028606

MONROE TOWNSHIP
1ST. QTR.
LOTS 24 & 25
T-9 N; R-8 W
HOLMES COUNTY, OHIO

SURVEYED FOR: WILLIAM JOHNSON

REFERENCES
DEED VOL. 276 PAGE 269
O.R. VOL. 96 PAGE 638
O.R. VOL. 249 PAGE 5762
O.R. VOL. 170 PAGE 1407
O.R. VOL. 200 PAGE 2593

PLAT VOL. 16 PAGE 533
PLAT VOL. 17 PAGE 396
PLAT VOL. 2 PAGE 418
PLAT VOL. 19 PAGE 288
PLAT VOL. 16 PAGE 291
PLAT VOL. 19 PAGE 1176
BEARINGS FROM
PLAT VOL. 19 PAGE 288

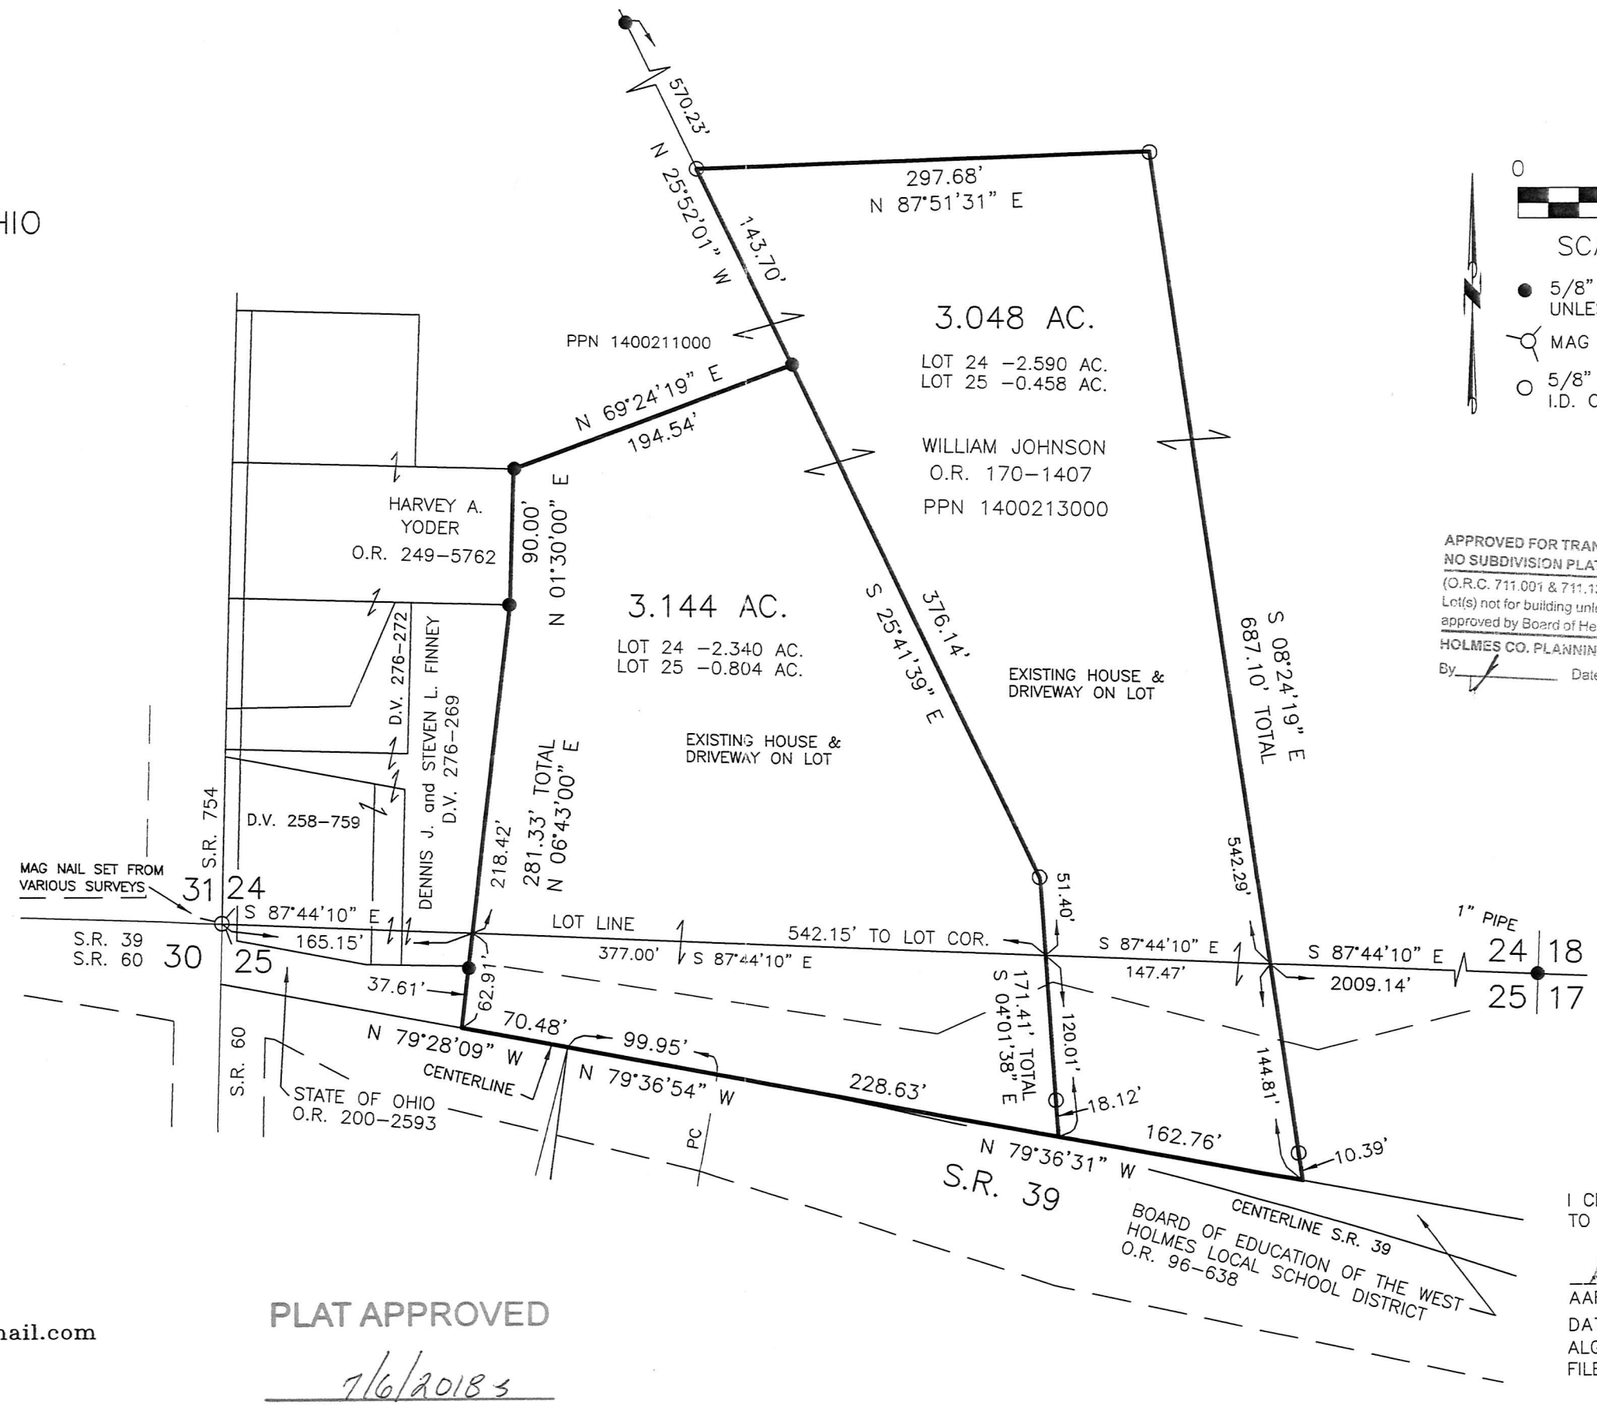

0 100 200
SCALE: 1"=100'

- ● 5/8" REBAR FOUND UNLESS OTHERWISE NOTED
- MAG NAIL SET
- ○ 5/8" REBAR SET WITH I.D. CAP I.D. CAP MARKED "BAKER 6938"

APPROVED FOR TRANSFER ONLY
NO SUBDIVISION PLAT REQUIRED
(O.R.C. 711.001 & 711.131)
Lot(s) not for building unless approved by Board of Health.
HCPC
HOLMES CO. PLANNING COMMISSION
By_____ Date 7/6/18

STATE OF OHIO
AARON L. GERBER
8379
REGISTERED PROFESSIONAL SURVEYOR

BAKER SURVEYING, LLC
138 N. CLAY STREET
MILLERSBURG, OHIO 44654
PH. 330-674-4788
FAX 330-674-6027
EMAIL: bakersurveying@gmail.com

PLAT APPROVED
7/6/2018

I CERTIFY THIS SURVEY TO BE CORRECT TO THE BEST OF MY KNOWLEDGE.

AARON L. GERBER P.S. 8379
DATE: JUNE 6, 2018
ALG
FILE NAME: WORK5\S-272-18