201900000026
B: 19 P: 3644
FILED FOR RECORD IN
HOLMES COUNTY, OH
ANITA HALL, COUNTY RECORDER
01/03/2019 10:17 AM
PLAT MED . 43.20
PAGES: 1
ORV 2666 PG 32666

# BERLIN TOWNSHIP
## S.W. QTR. FRACTIONAL SECTION 13
## T-9 N; R-6 W
## HOLMES COUNTY, OHIO

SURVEYED FOR: WILLIS MAST

0 200 400
SCALE: 1"=200'

- ■ STONE FOUND
- ▲ R.R. SPIKE FOUND
- ● 5/8" REBAR FOUND UNLESS OTHERWISE NOTED
- MAG NAIL FOUND
- △ R.R. SPIKE SET
- MAG NAIL SET
- ○ 5/8" REBAR SET WITH I.D. CAP I.D. CAP MARKED "BAKER 6938"

REFERENCES
DEED VOL. 212 PAGE 584
DEED VOL. 197 PAGE 83
O.R. VOL. 263 PAGE 7277
O.R. VOL. 263 PAGE 1092
O.R. VOL. 209 PAGE 2198
O.R. VOL. 216 PAGE 2084
O.R. VOL. 209 PAGE 2196
PLAT VOL. 7 PAGE 768
PLAT VOL. 19 PAGE 709
PLAT VOL. 19 PAGE 3402
PLAT VOL. 13 PAGE 88
PLAT VOL. 19 PAGE 1478
BEARINGS FROM
PLAT VOL. 19 PAGE 1478

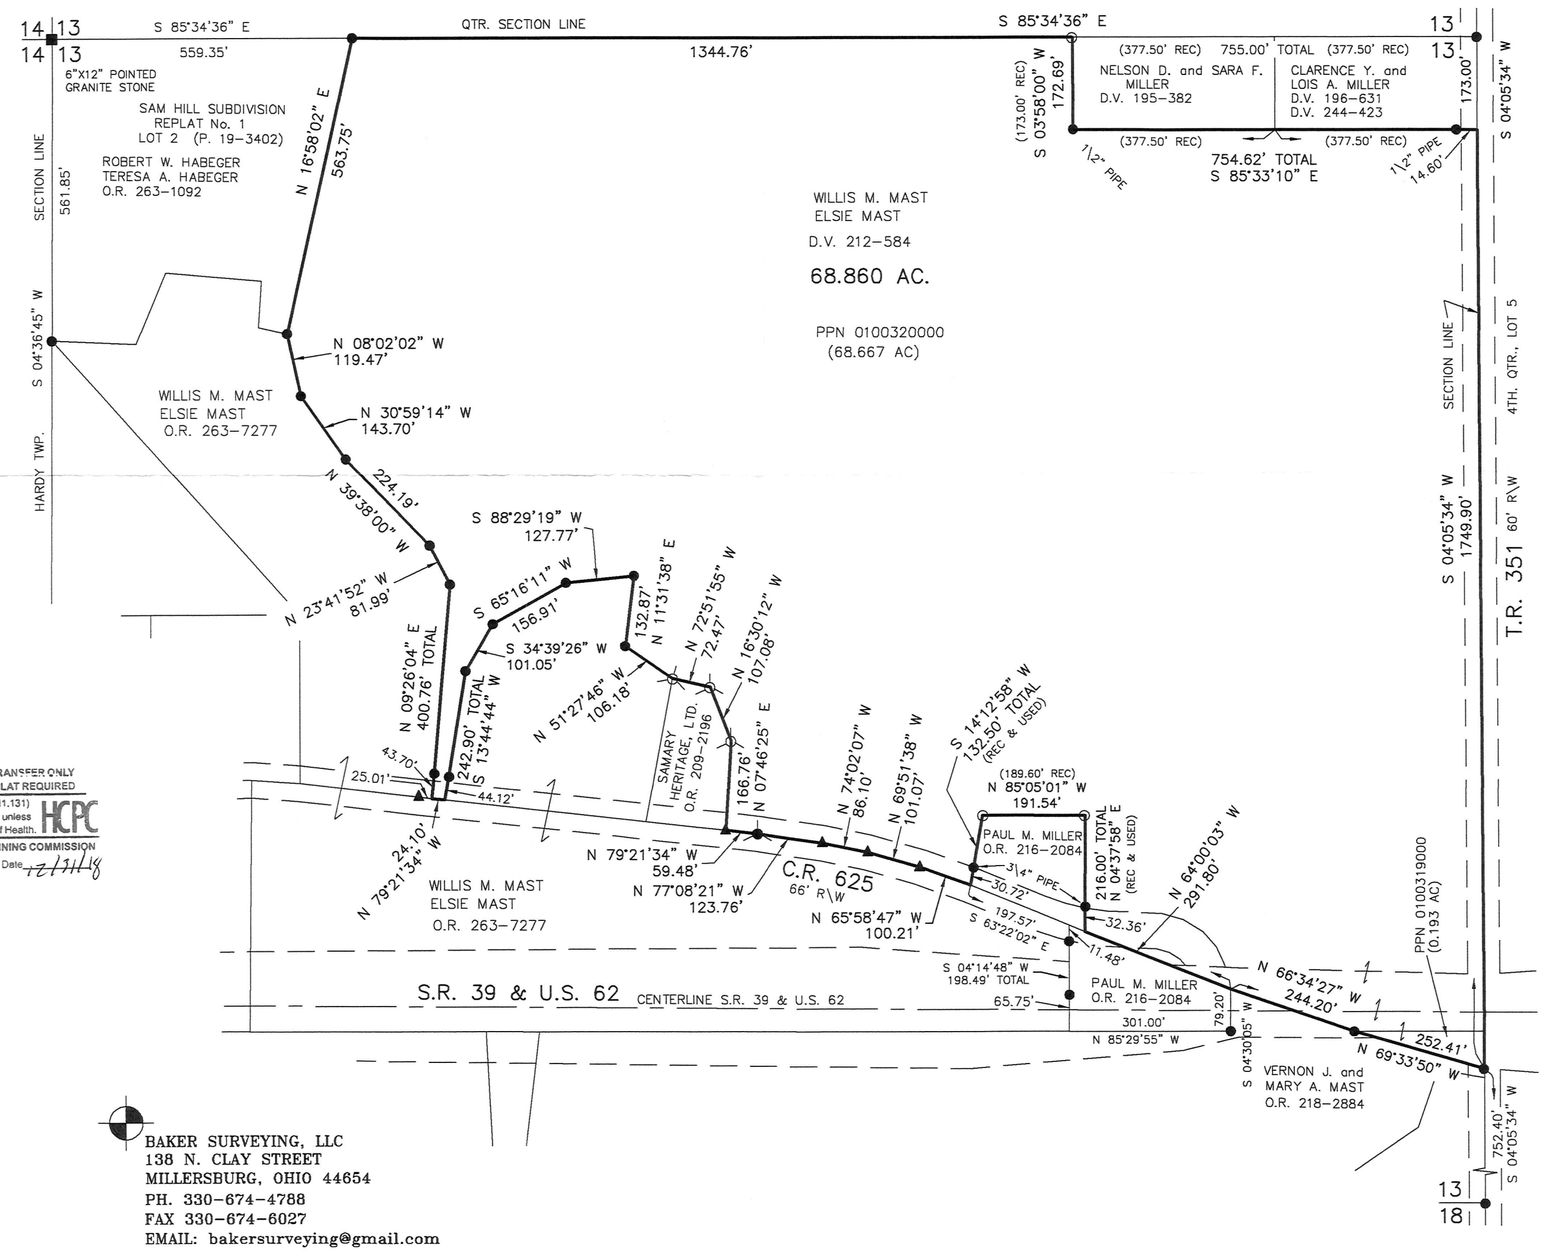


APPROVED FOR TRANSFER ONLY
NO SUBDIVISION PLAT REQUIRED
(O.R.C. 711.001 & 711.131)
Lot(s) not for building unless approved by Board of Health.
HCPC
HOLMES CO. PLANNING COMMISSION
By _____ Date 12/31/18

STATE OF OHIO
AARON L. GERBER 8379
REGISTERED PROFESSIONAL SURVEYOR

I CERTIFY THIS SURVEY TO BE CORRECT TO THE BEST OF MY KNOWLEDGE.

AARON L. GERBER P.S. 8379
DATE: JUNE 26, 2018
ALG
FILE NAME: WORK5\S-344-18

BAKER SURVEYING, LLC
138 N. CLAY STREET
MILLERSBURG, OHIO 44654
PH. 330-674-4788
FAX 330-674-6027
EMAIL: bakersurveying@gmail.com

PLAT APPROVED
12/31/2018

TX:4030606
8062742