201900001291
B: 19 P: 3703
FILED FOR RECORD IN
HOLMES COUNTY, OH
ANITA HALL, COUNTY RECORDER
03/25/2019 10:01 AM
SMALL PLAT . 40.00
PAGES: 1

OKV 267 PG 2014

0 200 400

SCALE: 1"=200'

▲ R.R. SPIKE FOUND

● 5/8" REBAR FOUND UNLESS OTHERWISE NOTED

○ 5/8" REBAR SET WITH I.D. CAP I.D. CAP MARKED "BAKER 6938"

WASHINGTON TOWNSHIP
S.E. QTR. SECTION 9
N.E. QTR. SECTION 16
T–19 N; R–15 W
HOLMES COUNTY, OHIO

SURVEYED FOR: AB ACRES, LLC

REFERENCES
O.R. VOL. 248 PAGE 6636
O.R. VOL. 266 PAGE 2344
PLAT VOL. 17 PAGE 317
PLAT VOL. 2 PAGE 483
PLAT VOL. 19 PAGE 1591
PLAT VOL. 19 PAGE 930
PLAT VOL. 8 PAGE 636
BEARINGS FROM
PLAT VOL. 2 PAGE 483

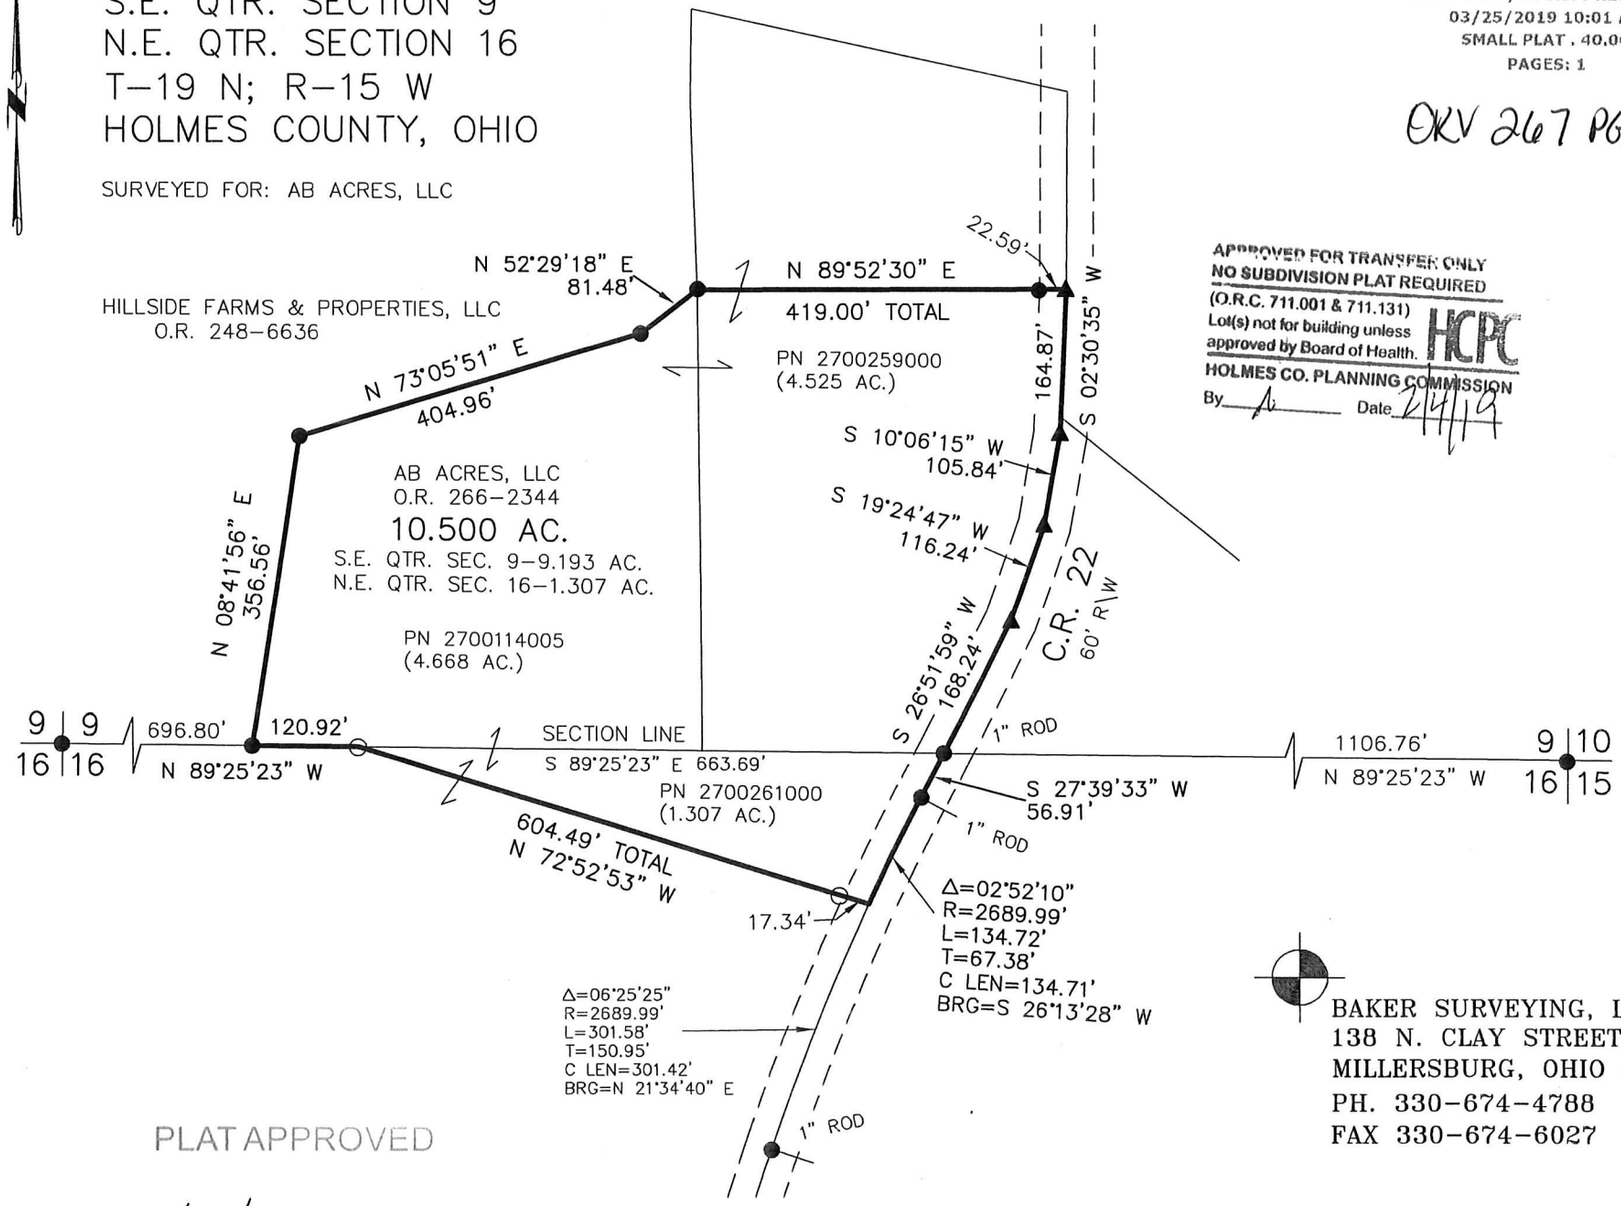

APPROVED FOR TRANSFER ONLY
NO SUBDIVISION PLAT REQUIRED
(O.R.C. 711.001 & 711.131)
Lot(s) not for building unless approved by Board of Health.
HCPC
HOLMES CO. PLANNING COMMISSION
By _____ Date 2/4/19

STATE OF OHIO
DONALD C. BAKER 6938
REGISTERED PROFESSIONAL SURVEYOR

I CERTIFY THIS SURVEY TO BE CORRECT TO THE BEST OF MY KNOWLEDGE.

DONALD C. BAKER P.S. 6938

DATE: JAN. 10, 2019
KES\VJD
FILE NAME: WORK4\S-634-18

PLAT APPROVED

1/31/2019 TD

BAKER SURVEYING, LLC
138 N. CLAY STREET
MILLERSBURG, OHIO 44654
PH. 330-674-4788
FAX 330-674-6027