201900001304
B: 19 P: 3705
FILED FOR RECORD IN
HOLMES COUNTY, OH
ANITA HALL, COUNTY RECORDER
03/25/2019 12:31 PM
SMALL PLAT . 40.00
PAGES: 1
ORV 267 page 2083

0 100 200

SCALE: 1"=100'

■ STONE FOUND

● 5/8" REBAR FOUND UNLESS OTHERWISE NOTED

○ 5/8" REBAR SET WITH I.D. CAP I.D. CAP MARKED "BAKER 6938"

BERLIN TOWNSHIP
3RD. QTR., LOT 17
T-9 N; R-5 W
HOLMES COUNTY, OHIO

SURVEYED FOR: ATLEE MILLER

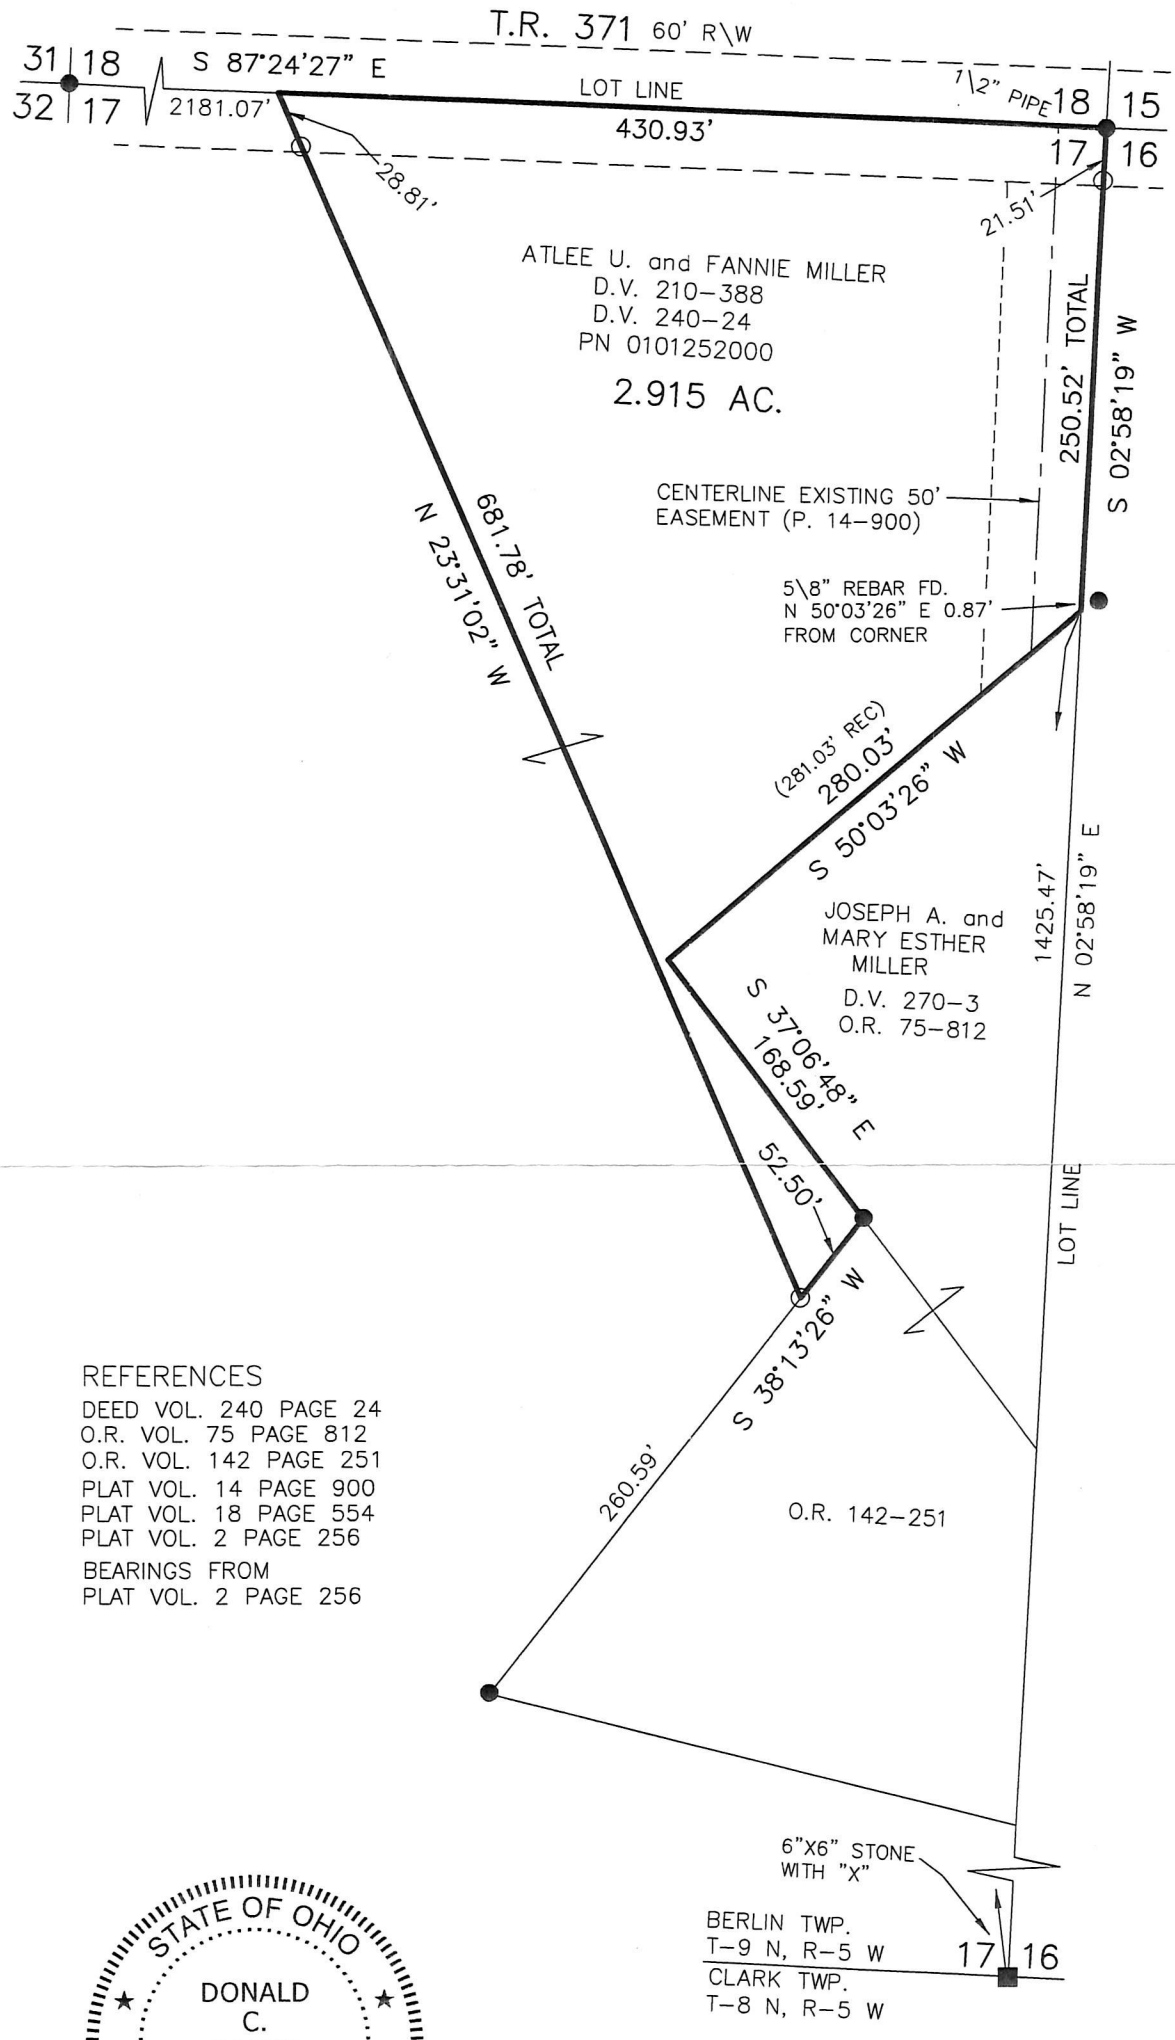

REFERENCES
DEED VOL. 240 PAGE 24
O.R. VOL. 75 PAGE 812
O.R. VOL. 142 PAGE 251
PLAT VOL. 14 PAGE 900
PLAT VOL. 18 PAGE 554
PLAT VOL. 2 PAGE 256
BEARINGS FROM
PLAT VOL. 2 PAGE 256

STATE OF OHIO
DONALD C. BAKER 6938
REGISTERED PROFESSIONAL SURVEYOR

APPROVED FOR TRANSFER ONLY
NO SUBDIVISION PLAT REQUIRED
(O.R.C. 711.001 & 711.131)
Lot(s) not for building unless approved by Board of Health.
HOLMES CO. PLANNING COMMISSION
By _____ Date 2/14/19

I CERTIFY THIS SURVEY TO BE CORRECT TO THE BEST OF MY KNOWLEDGE.

DONALD C. BAKER P.S. 6938
DATE: FEB. 4, 2019
KES\BJM
FILE NAME: WORK4\S-57-19

BAKER SURVEYING, LLC
138 N. CLAY STREET
MILLERSBURG, OHIO 44654
PH. 330-674-4788
FAX 330-674-6027

PLAT APPROVED
2/11/2019

Tx:4031494
8064183