201900004731
B: 19 P: 3885
FILED FOR RECORD IN
HOLMES COUNTY, OH
ANITA HALL, COUNTY RECORDER
10/17/2019 02:32 PM
SMALL PLAT . 40.00
PAGES: 1

ORV269page4598

CLARK TOWNSHIP
N.W. & S.W. QTRS. SECTION 6
T–8 N; R–4 W
HOLMES COUNTY, OHIO

SURVEYED FOR: MARION YODER

REFERENCES

O.R. VOL. 176 PAGE 2169
O.R. VOL. 29 PAGE 362
PLAT VOL. 19 PAGE 3535
BEARINGS FROM PLAT VOL. 19 PAGE 3535

0 200 400

SCALE: 1"=200'

- ● 5/8" REBAR FOUND UNLESS OTHERWISE NOTED
- △ R.R. SPIKE SET
- ○ 5/8" REBAR SET WITH I.D. CAP I.D. CAP MARKED "BAKER 6938"

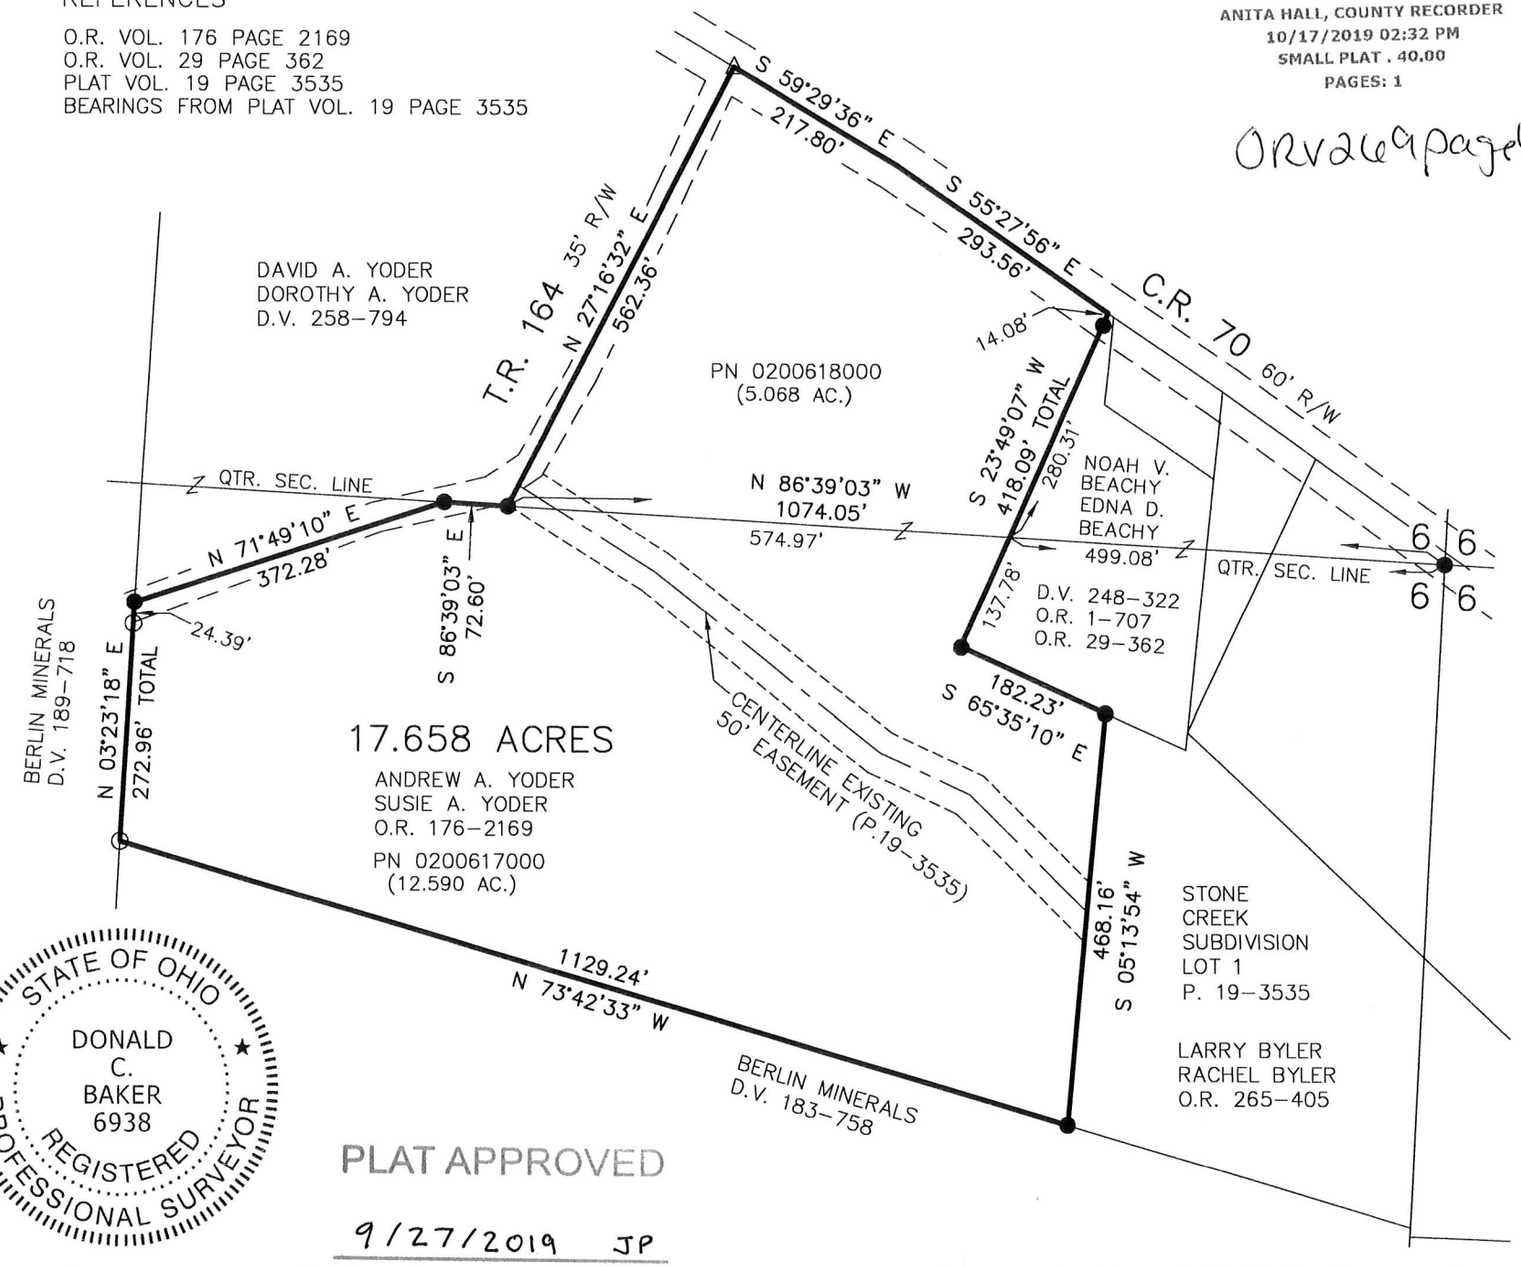

APPROVED FOR TRANSFER ONLY
NO SUBDIVISION PLAT REQUIRED
(O.R.C. 711.001 & 711.131)
Lot(s) not for building unless approved by Board of Health.
HCPC
HOLMES CO. PLANNING COMMISSION
By _____ Date 10/16/19

I CERTIFY THIS SURVEY TO BE CORRECT TO THE BEST OF MY KNOWLEDGE.

DONALD C. BAKER P.S. 6938

DATE: SEPTEMBER 16, 2019
FDB\KES\VJD
FILE NAME: WORK6\S–499–19\DCB–MLD

BAKER SURVEYING, LLC
138 N. CLAY STREET
MILLERSBURG, OHIO 44654
PH. 330–674–4788
FAX 330–674–6027
EMAIL: bakersurveying@gmail.com

STATE OF OHIO
DONALD C. BAKER 6938
REGISTERED PROFESSIONAL SURVEYOR

PLAT APPROVED

9/27/2019 JP