202100014240
B: 19 P: 4331
FILED FOR RECORD IN
HOLMES COUNTY, OH
ANITA HALL, COUNTY RECORDER
03/22/2021 11:57 AM
PLAT MED . 43.20
PAGES: 1
ORV 276 PG 2164

WALNUT CREEK TOWNSHIP
N.W. QTR. SECTION 6
T–9 N; R–4 W
HOLMES COUNTY, OHIO

SURVEYED FOR: NOAH E. MILLER

0 200 400

SCALE: 1"=200'

■ STONE FOUND

● 5/8" REBAR FOUND UNLESS OTHERWISE NOTED

○ 5/8" REBAR SET WITH I.D. CAP I.D. CAP MARKED "BAKER 6938"

REFERENCES

DEED VOL. 261 PAGE 744
PLAT VOL. 18 PAGE 1
PLAT VOL. 19 PAGE 3713

BASIS OF BEARINGS FROM OHIO STATE PLANE COORDINATE SYSTEM, NORTH ZONE, N.A.D. 83

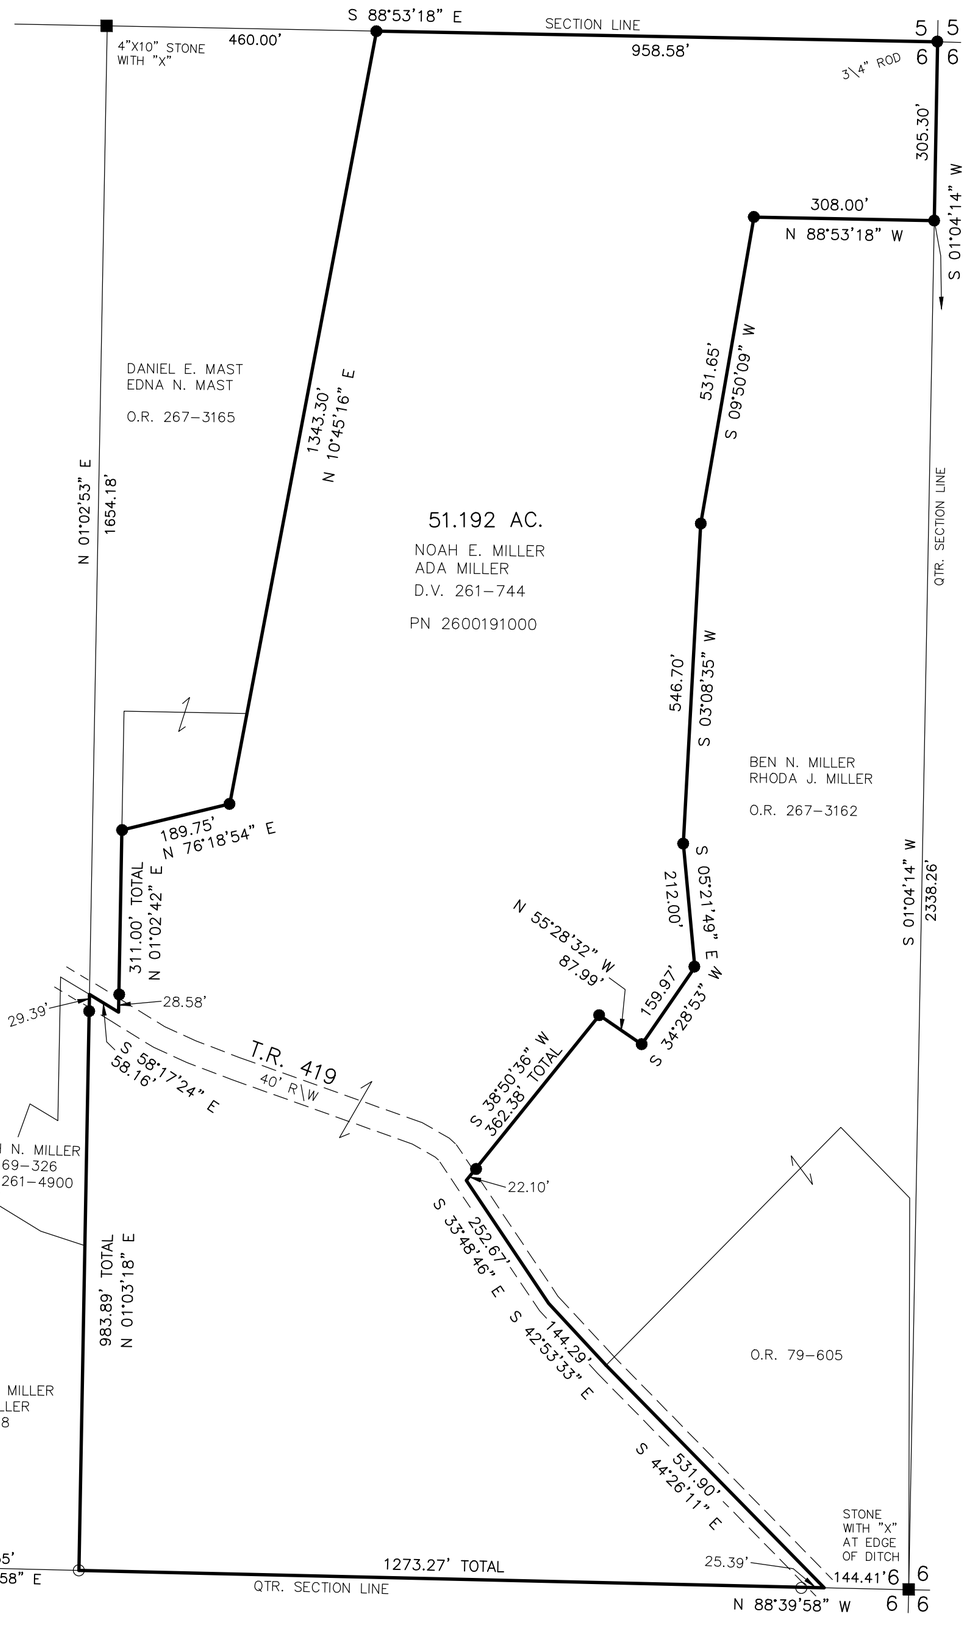

STATE OF OHIO
DONALD C. BAKER 6938
REGISTERED PROFESSIONAL SURVEYOR

I CERTIFY THIS SURVEY TO BE CORRECT TO THE BEST OF MY KNOWLEDGE.

DONALD C. BAKER P.S. 6938
DATE: FEB. 3, 2021
TAB\VJD
FILE NAME: WORK6\S–40–21

APPROVED FOR TRANSFER ONLY
NO SUBDIVISION PLAT REQUIRED
(O.R.C. 711.001 & 711.131)
Lot(s) not for building unless approved by Board of Health
HOLMES CO. PLANNING COMMISSION
HCPC
By AO Date 3/9/2021

Plat Approved
Holmes County Map Office
3/05/2021 Rg

BAKER SURVEYING, LLC
138 N. CLAY STREET
MILLERSBURG, OHIO 44654
PH. 330–674–4788
EMAIL: bakersurveying@gmail.com