RICHLAND TOWNSHIP
N.W. QTR. SECTION 25
T–8 N; R–9 W
HOLMES COUNTY, OHIO

SURVEYED FOR: TED BARNES

REFERENCES

O.R. VOL. 258 PAGE 1386
O.R. VOL. 276 PAGE 4662
PLAT VOL. 19 PAGE 3092

BASIS OF BEARINGS FROM
OHIO STATE PLANE COORDINATE
SYSTEM, NORTH ZONE, N.A.D. 83

0 100 200

SCALE: 1"=100'

■ STONE FOUND

● 5/8" REBAR FOUND
UNLESS OTHERWISE NOTED

○ 5/8" REBAR SET WITH I.D. CAP
I.D. CAP MARKED "BAKER
SURVEYING LLC"

APPROVED FOR TRANSFER ONLY
NO SUBDIVISION PLAT REQUIRED
(O.R.C. 711.001 & 711.131)
Lot(s) not for building unless
approved by Board of Health
HOLMES CO. PLANNING COMMISSION
By TS Date 11/12/2021

202100018716
B: 19 P: 4556
FILED FOR RECORD IN
HOLMES COUNTY, OH
ANITA HALL, COUNTY RECORDER
11/22/2021 01:45 PM
SMALL PLAT . 40.00
PAGES: 1

ORV 279 PG 3463

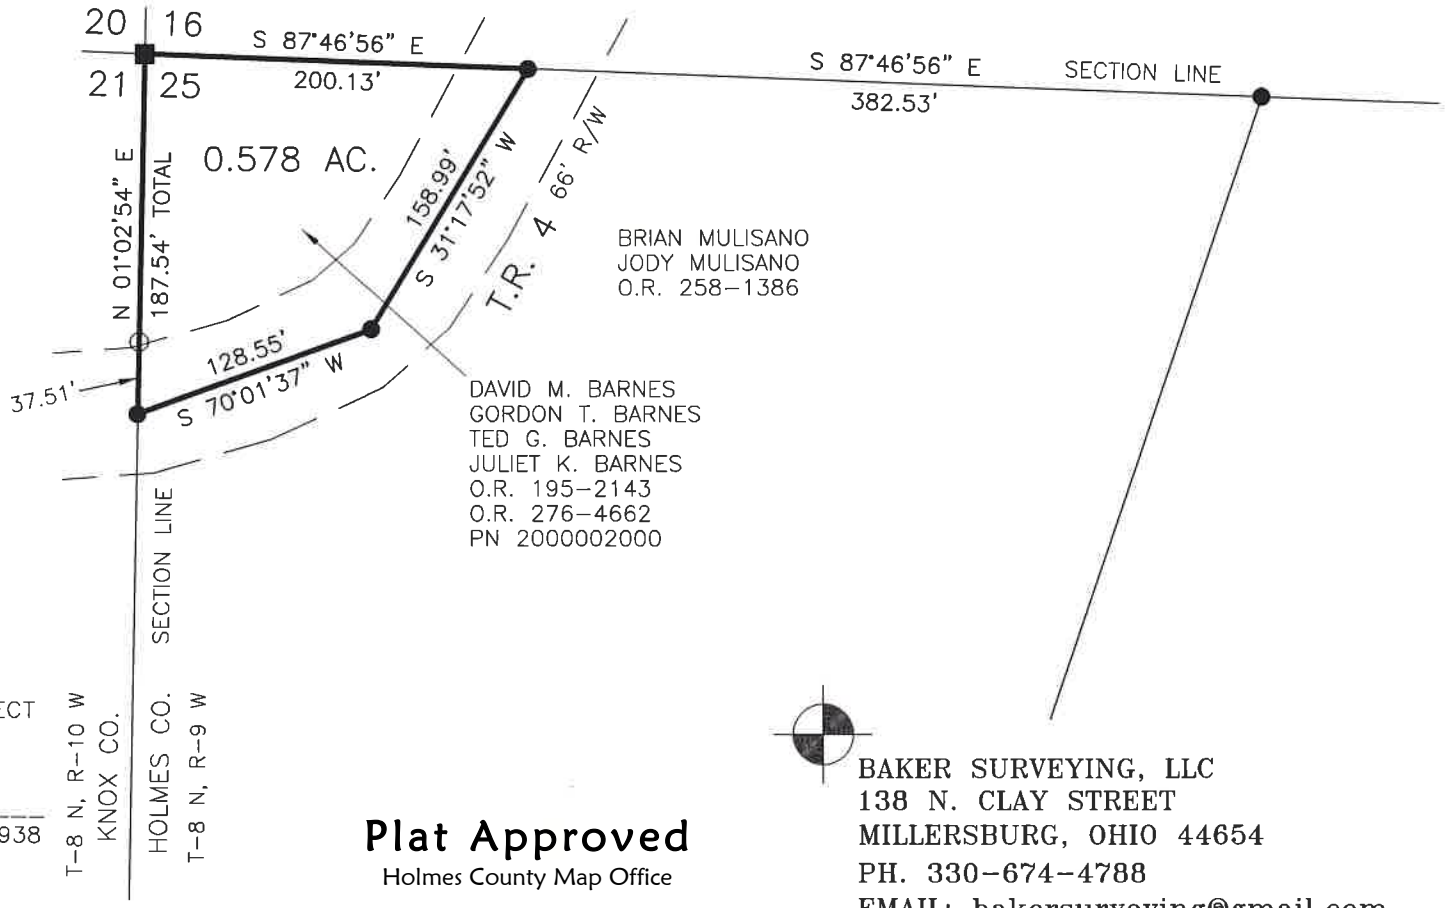

STATE OF OHIO
DONALD C. BAKER 6938
REGISTERED PROFESSIONAL SURVEYOR

I CERTIFY THIS SURVEY TO BE CORRECT
TO THE BEST OF MY KNOWLEDGE.

DONALD C. BAKER P.S. 6938
DATE: JUNE 7, 2021
KES
FILE NAME: WORK5\S–272–21\CNK

Plat Approved
Holmes County Map Office
11/12/2021 BH

BAKER SURVEYING, LLC
138 N. CLAY STREET
MILLERSBURG, OHIO 44654
PH. 330–674–4788
EMAIL: bakersurveying@gmail.com