202200005100
B: 19 P: 4848
FILED FOR RECORD IN
HOLMES COUNTY, OH
ANITA HALL, COUNTY RECORDER
11/03/2022 10:59 AM
PLAT MED . 43.20
PAGES: 1

ORV 283 PG 4243
ORV 283 PG 4250

# MECHANIC TOWNSHIP
# N.E. & S.E. QTRS. SECTION 22
# T–8 N; R–6 W
# HOLMES COUNTY, OHIO

SURVEYED FOR: LINDA CLOSE

0 200 400
SCALE: 1"=200'

- MAG NAIL FOUND
- R.R. SPIKE FOUND
- 5/8" REBAR FOUND UNLESS OTHERWISE NOTED
- 5/8" REBAR SET WITH I.D. CAP I.D. CAP MARKED "BAKER 6938"

BASIS OF BEARINGS FROM OHIO STATE PLANE COORDINATE SYSTEM, NORTH ZONE, N.A.D. 83 (2011 ADJUSTMENT)

REFERENCES
DEED VOL. 53 PAGE 355
O.R. VOL. 255 PAGE 283
PLAT VOL. 12 PAGE 891
PLAT VOL. 14 PAGE 790
PLAT VOL. 10 PAGE 679
PLAT VOL. 17 PAGE 659
PLAT VOL. 19 PAGE 2951

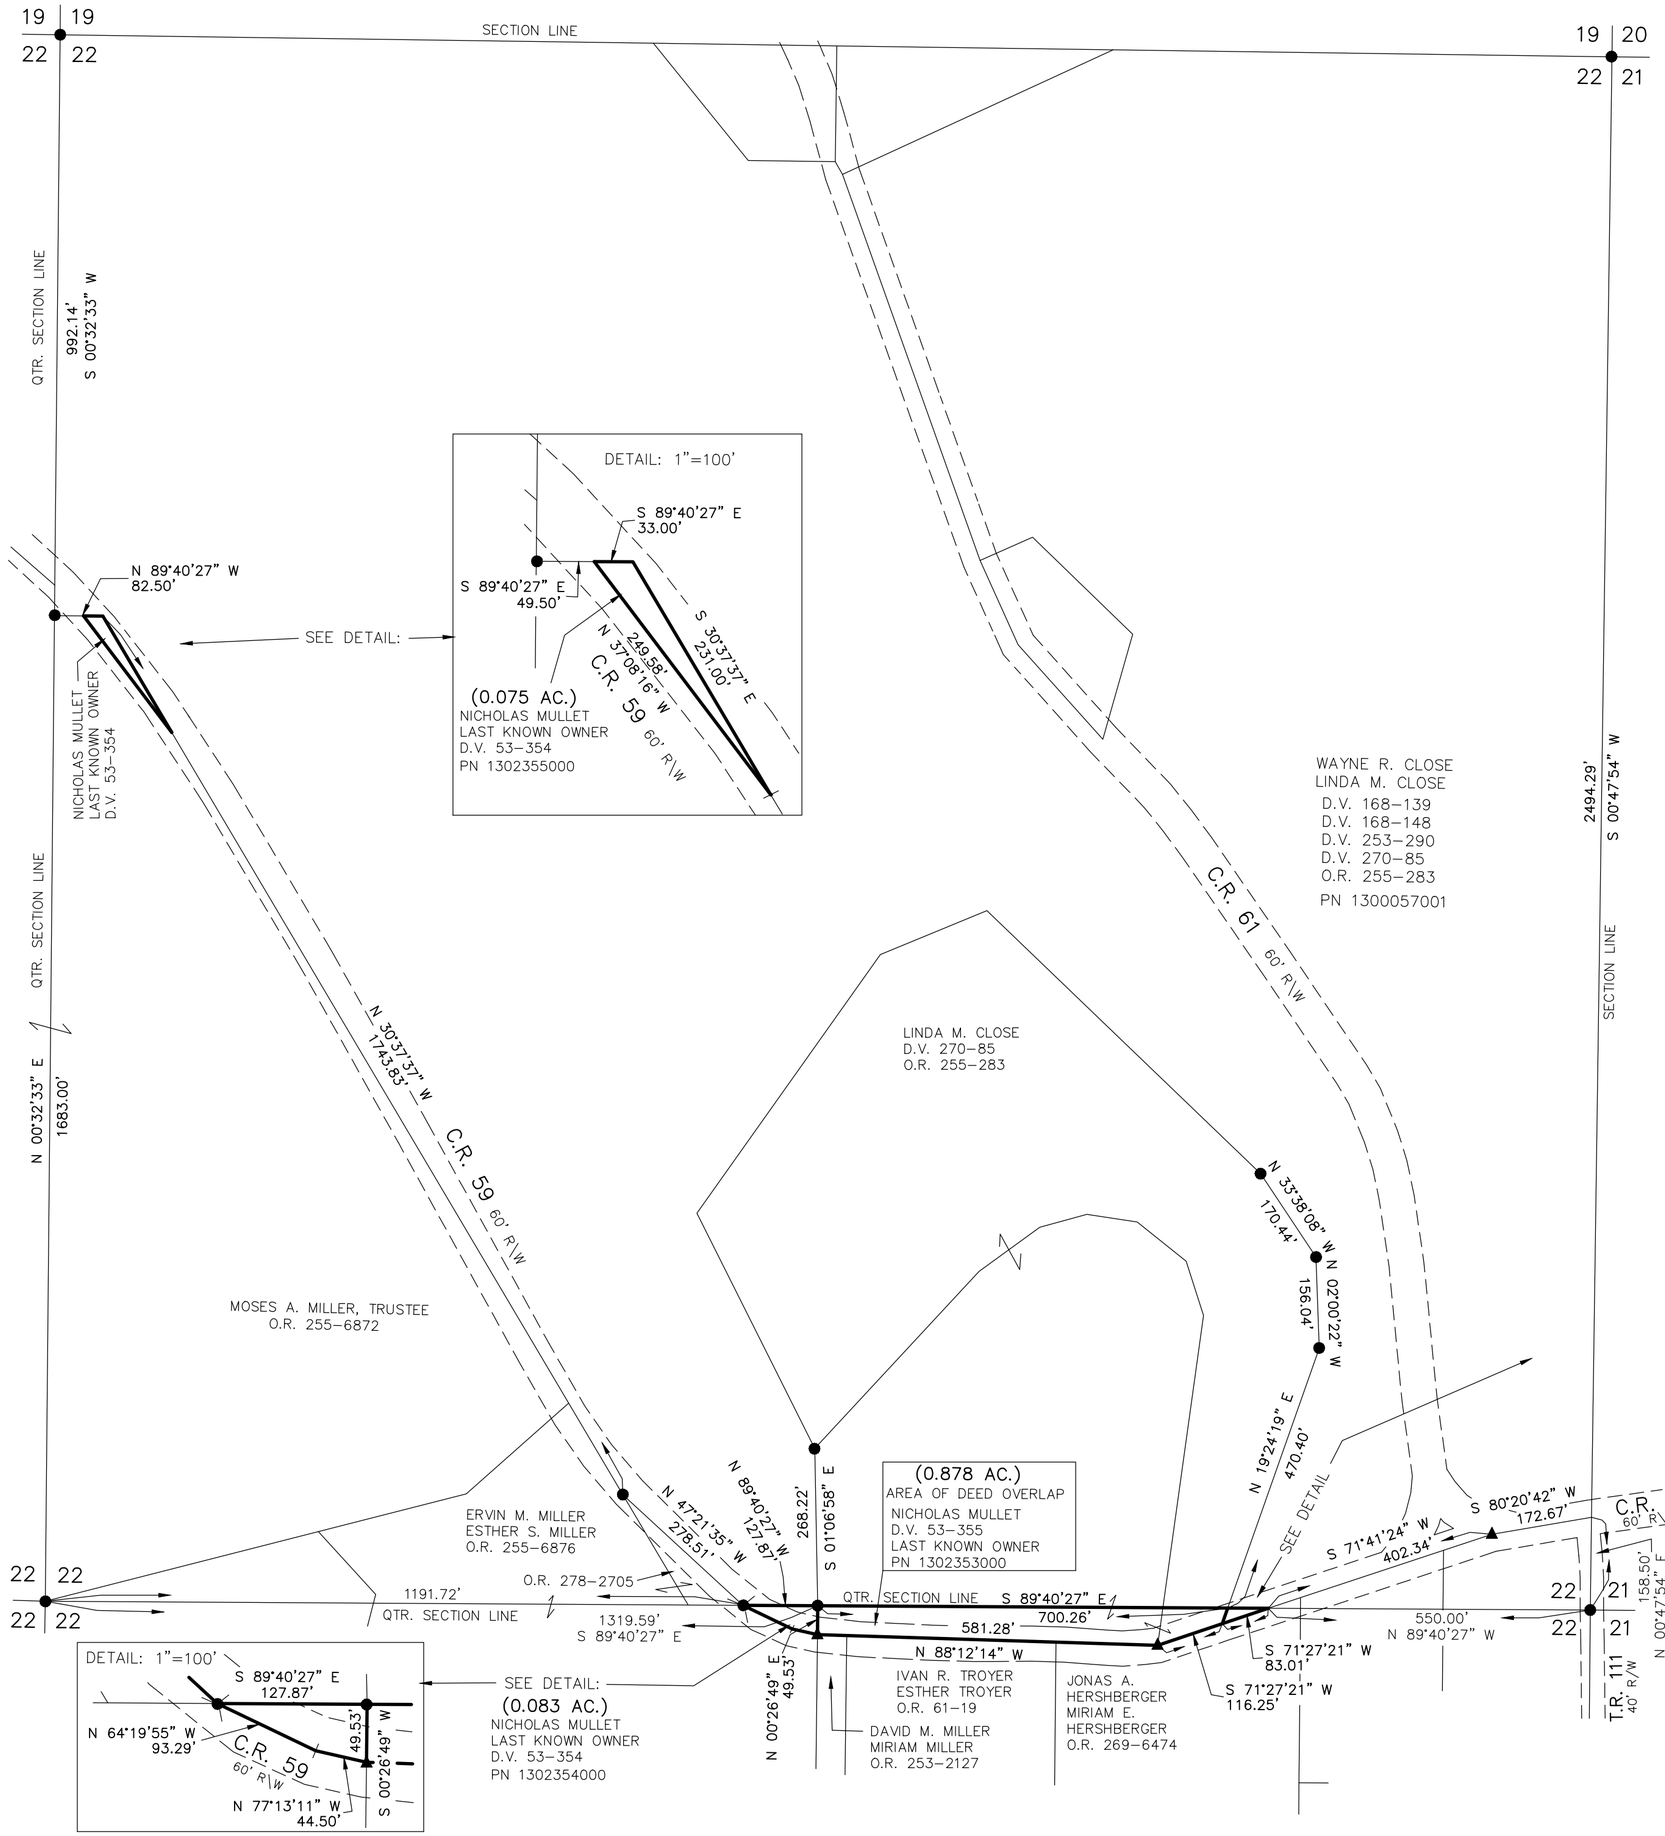


## MASTER PLAT

ACTION 1) CONVEY 0.083 ACRES, 0.878 ACRES, 0.021 ACRES AND 0.075 ACRES

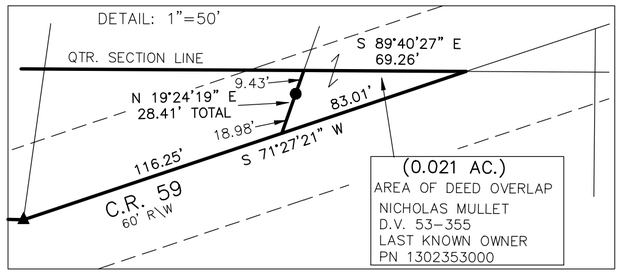


STATE OF OHIO
DONALD C. BAKER 6938
REGISTERED PROFESSIONAL SURVEYOR

APPROVED FOR TRANSFER ONLY
NO SUBDIVISION PLAT REQUIRED
(O.R.C. 711.001 & 711.131)
Lot(s) not for building unless approved by Board of Health
HOLMES CO. PLANNING COMMISSION
By AO Date 10/28/2022

HCPC

**Plat Approved**
Holmes County Map Office
10/26/2022 BH

I CERTIFY THIS SURVEY TO BE CORRECT TO THE BEST OF MY KNOWLEDGE.

DONALD C. BAKER P.S. 6938
DATE: MAY 2, 2022
FDB\TAB
FILE NAME: WORK6\S–208–22


BAKER SURVEYING, LLC
138 N. CLAY STREET
MILLERSBURG, OHIO 44654
PH. 330–674–4788
EMAIL: bakersurveying@gmail.com