# HARDY TOWNSHIP
# S.W. & S.E. QTRS. SECTION 25
# T–9 N; R–6 W

## S.E. QTR. SECTION 21
## T–9 N; R–7 W
## HOLMES COUNTY, OHIO

SURVEYED FOR: FRANCES HUMMEL

0 200 400

SCALE: 1"=200'

● 5/8" REBAR FOUND
UNLESS OTHERWISE NOTED

REFERENCES

DEED VOL. 61 PAGE 576
DEED VOL. 173 PAGE 492
DEED VOL. 259 PAGE 326
O.R. VOL. 274 PAGE 7136
O.R. VOL. 232 PAGE 465
O.R. VOL. 248 PAGE 5955
SURVEY RECORD 5 PAGE 293
PLAT VOL. 19 PAGE 672
PLAT VOL. 19 PAGE 2012
PLAT VOL. 19 PAGE 4238

BEARINGS FROM
PLAT VOL. 19 PAGE 2012

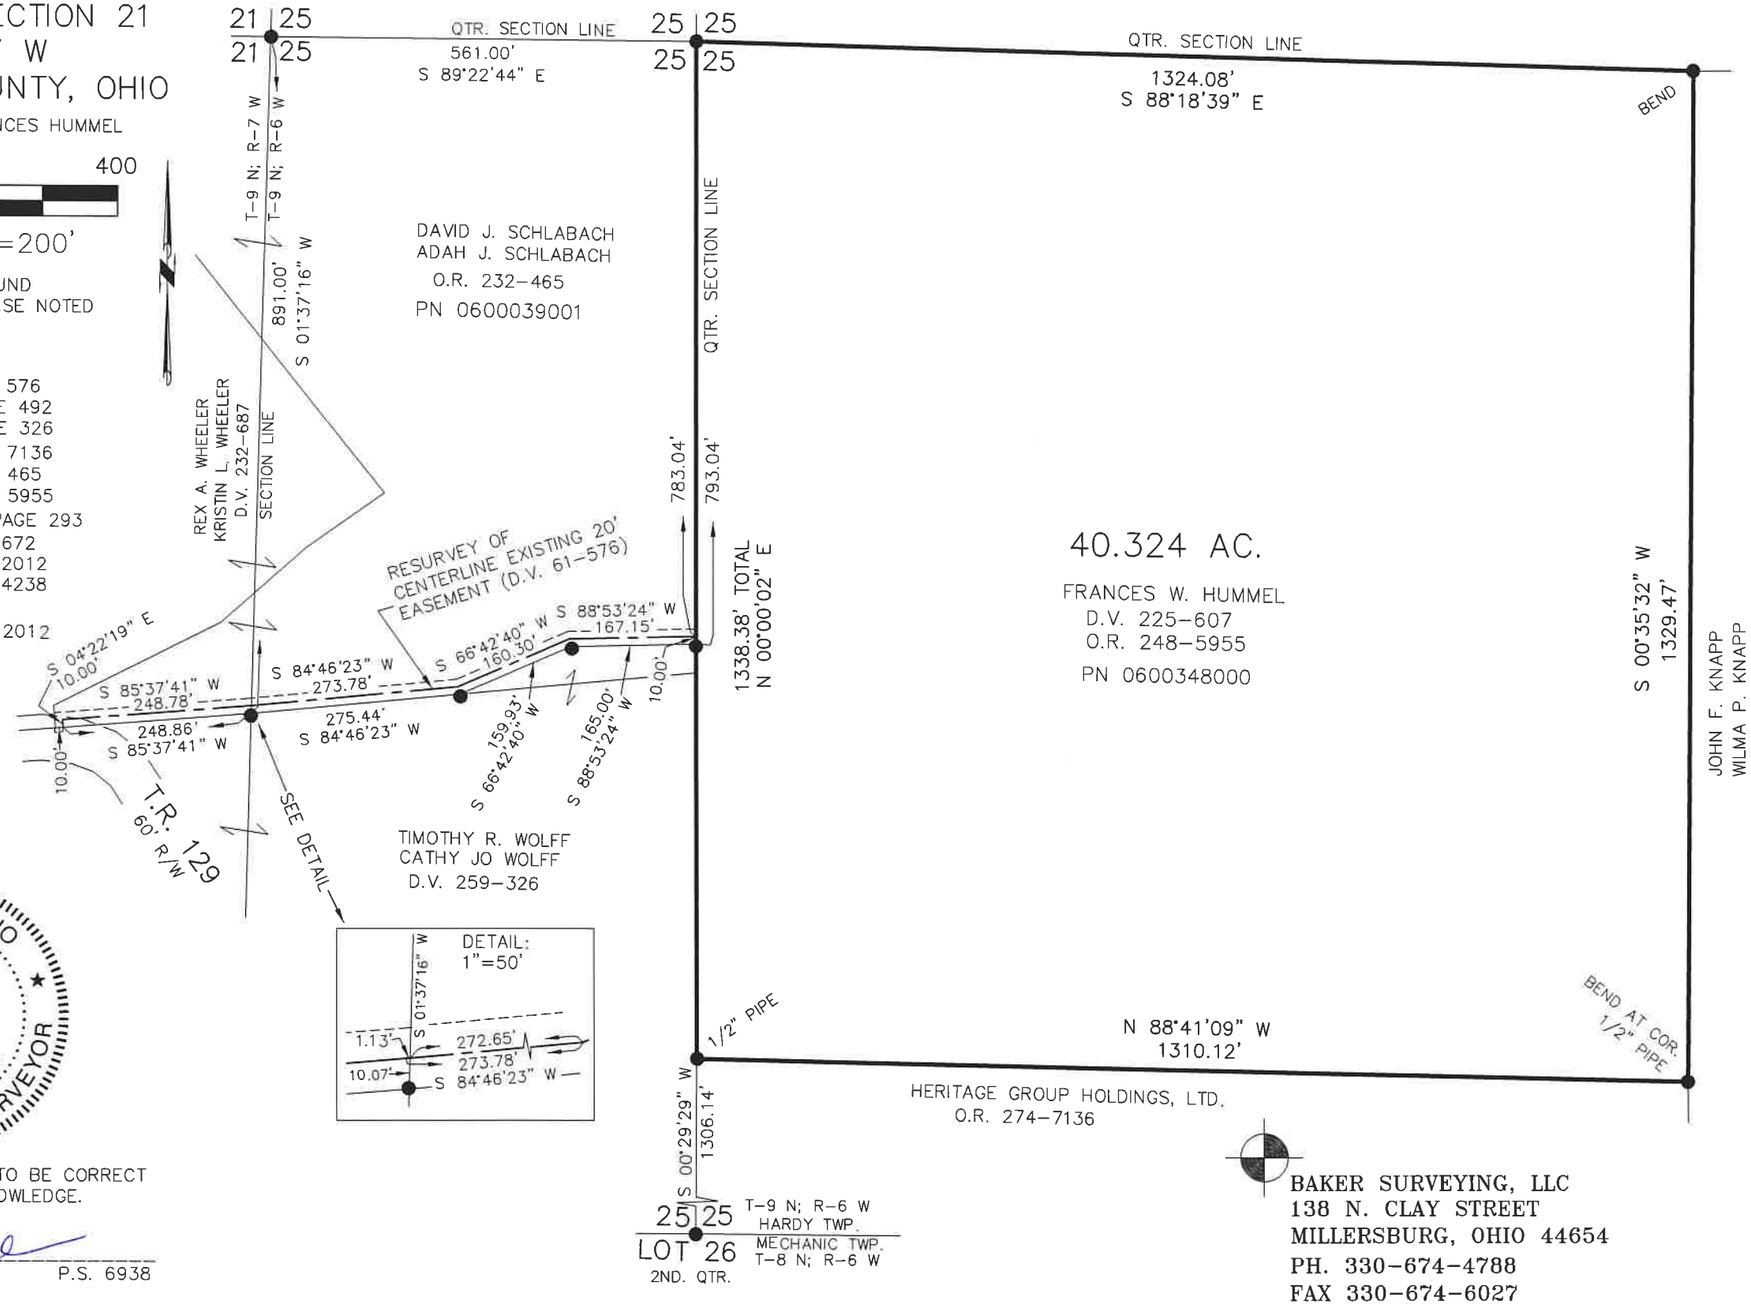


STATE OF OHIO
DONALD C. BAKER 6938
REGISTERED PROFESSIONAL SURVEYOR

I CERTIFY THIS SURVEY TO BE CORRECT
TO THE BEST OF MY KNOWLEDGE.

Donald C Baker

DONALD C. BAKER P.S. 6938

DATE: SEPT. 13, 2023
TAB\VJD
FILE NAME: WORK6\S-463-23


BAKER SURVEYING, LLC
138 N. CLAY STREET
MILLERSBURG, OHIO 44654
PH. 330-674-4788
FAX 330-674-6027



202300004022
B: 19 P: 5113
FILED FOR RECORD IN
HOLMES COUNTY, OH
ANITA HALL, COUNTY RECORDER
10/06/2023 10:28 AM
SMALL PLAT . 40.00
PAGES: 1


ORV 286 PG 6892
ORV 286 PG 6896

APPROVED FOR TRANSFER ONLY
NO SUBDIVISION PLAT REQUIRED
(O.R.C. 711.001 & 711.131)
Lot(s) not for building unless
approved by Board of Health
HCPC
HOLMES CO. PLANNING COMMISSION
By TS Date 10/3/2023

**Plat Approved**
Holmes County Map Office
10/2/2023 MM