202500001409
B: 19 P: 5529
FILED FOR RECORD IN
HOLMES COUNTY, OH
ANITA HALL, COUNTY RECORDER
04/16/2025 11:53 AM
CNTY SM PLT . 0.00
PAGES: 1
ORV 291 Pg 6395

SALT CREEK TOWNSHIP
S.E. QTR. FRACTIONAL SECTION 9
T–14 N; R–12 W
4TH QTR., LOT 5
T–10 N; R–6 W
HOLMES COUNTY, OHIO

SURVEYED FOR: HOLMES COUNTY ENGINEER

0 100 200
SCALE: 1"=100'

● 5/8" REBAR FOUND UNLESS OTHERWISE NOTED

○ 5/8" REBAR SET WITH I.D. CAP I.D. CAP MARKED "BAKER SURVEYING LLC"

REFERENCES
DEED VOL. 97 PAGE 408
DEED VOL. 151 PAGE 4481
DEED VOL. 237 PAGE 635
O.R. VOL. 229 PAGE 2380
O.R. VOL. 260 PAGE 2929
PLAT VOL. 19 PAGE 1950
PLAT VOL. 19 PAGE 2003

BASIS OF BEARINGS FROM OHIO STATE PLANE COORDINATE SYSTEM, NORTH ZONE, N.A.D. 83, 2011 ADJUSTMENT

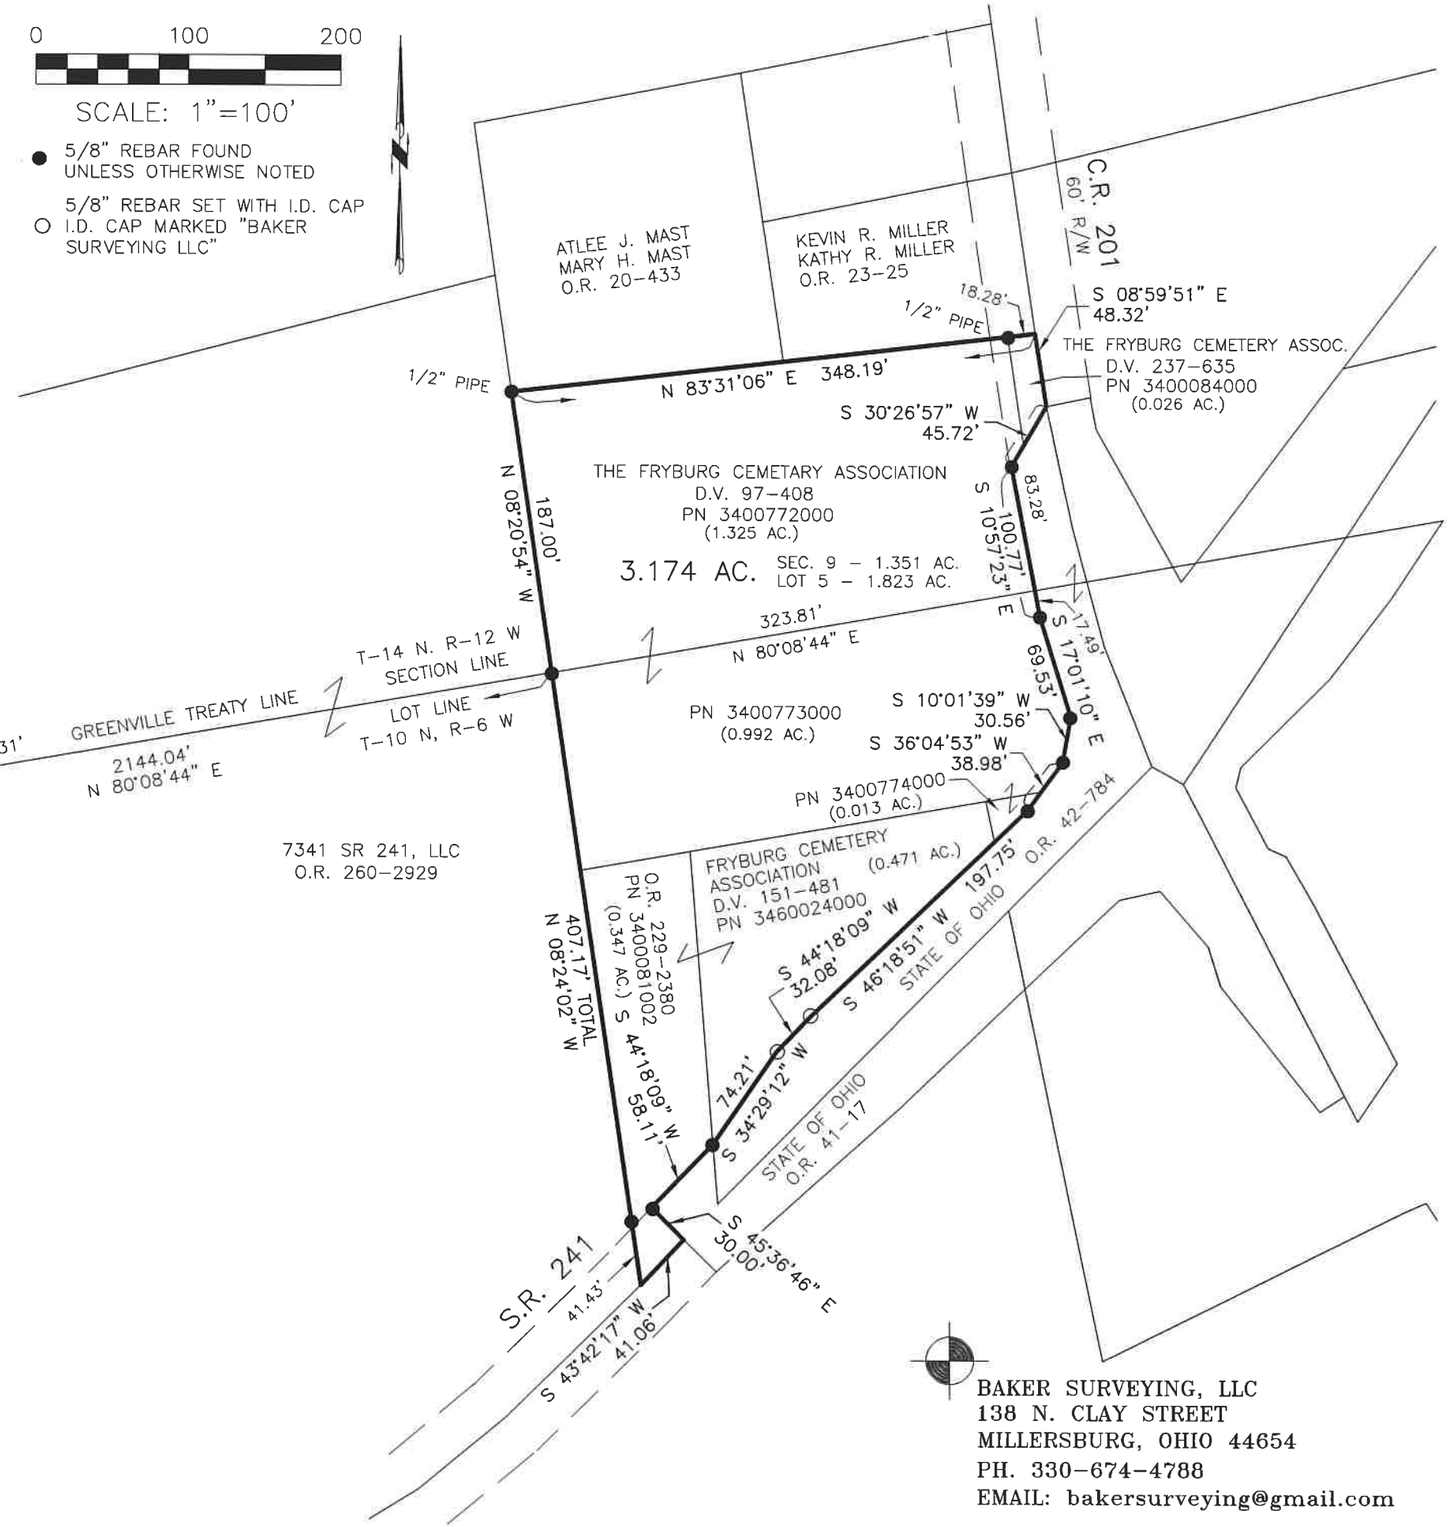

STATE OF OHIO
AARON L. GERBER 8379
REGISTERED PROFESSIONAL SURVEYOR

I CERTIFY THIS SURVEY TO BE CORRECT TO THE BEST OF MY KNOWLEDGE.

AARON L. GERBER P.S. 8379
DATE: JAN. 15, 2025
ALG\TAB
FILE NAME: WORK7\S-17-25\CNK

BAKER SURVEYING, LLC
138 N. CLAY STREET
MILLERSBURG, OHIO 44654
PH. 330–674–4788
EMAIL: bakersurveying@gmail.com

APPROVED FOR TRANSFER ONLY
NO SUBDIVISION PLAT REQUIRED
(O.R.C. 711.001 & 711.131)
Lot(s) not for building unless approved by Board of Health
HCPC
HOLMES CO. PLANNING COMMISSION
By AO Date 4/4/2025

Plat Approved
Holmes County Map Office
4/4/2025 MM