202600002878
B: **19** P: **5862**
FILED FOR RECORD IN
HOLMES COUNTY, OH
ANITA HALL, COUNTY RECORDER
06/25/2026 09:28 AM
SMALL PLAT . 40.00
PAGES: 1
ORV 296 Pg 3608

RICHLAND TOWNSHIP
S.E. QTR. SECTION 16
T–8 N; R–9 W
HOLMES COUNTY, OHIO

SURVEYED FOR: MOSE MULLET

0 200 400

SCALE: 1"=200'

● 5/8" REBAR FOUND UNLESS OTHERWISE NOTED

○ 5/8" REBAR SET WITH I.D. CAP I.D. CAP MARKED "BAKER SURVEYING LLC"

BASIS OF BEARINGS FROM OHIO STATE PLANE COORDINATE SYSTEM, NORTH ZONE, N.A.D. 83, 2011 ADJUSTMENT

REFERENCES
O.R. VOL. 195 PAGE 1527
O.R. VOL. 290 PAGE 3910
O.R. VOL. 261 PAGE 1636
PLAT VOL. 16 PAGE 566
PLAT VOL. 19 PAGE 255

STATE OF OHIO
DONALD C. BAKER 6938
REGISTERED PROFESSIONAL SURVEYOR

I CERTIFY THIS SURVEY TO BE CORRECT TO THE BEST OF MY KNOWLEDGE.

DONALD C. BAKER P.S. 6938

DATE: OCTOBER 30, 2025
KES
FILE NAME: WORK7\S–483–25
#551–25

BAKER SURVEYING, LLC
138 N. CLAY STREET
MILLERSBURG, OHIO 44654
PH. 330–674–4788
EMAIL: bakersurveying@gmail.com

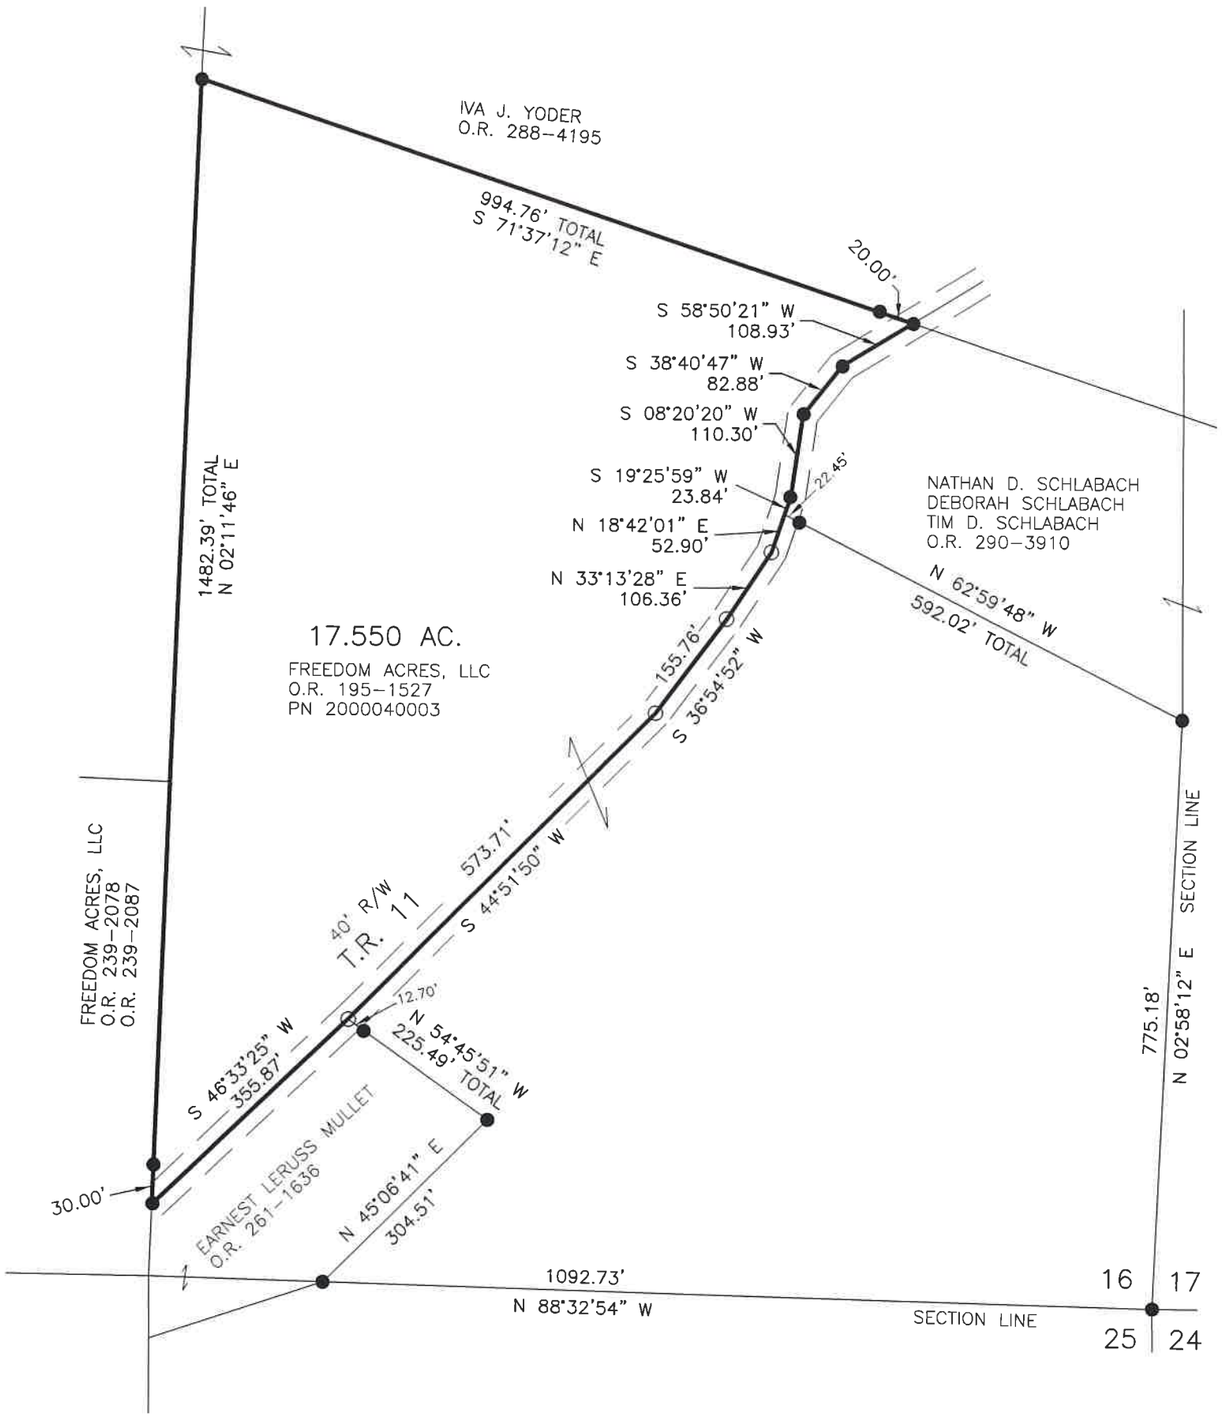

APPROVED FOR TRANSFER ONLY
NO SUBDIVISION PLAT REQUIRED
(O.R.C. 711.001 & 711.131)
Lot(s) not for building unless approved by Board of Health
HCPC
HOLMES CO. PLANNING COMMISSION
By *AO* Date *5/20/2026*

Plat Approved
Holmes County Map Office
5/20/2026 MM