PROPERTY LINE SURVEY

BERLIN TOWNSHIP
3RD. QTR. LOT 37
T– 9 N R– 5 W
HOLMES COUNTY, OHIO

(SURVEYED FOR: JONAS TROYER & RAYMOND YODER)

0 200 400

Scale 1" = 200'

● 5/8" REBAR FOUND UNLESS OTHERWISE NOTED

○ 5/8" REBAR WITH I.D. CAP SET I.D. CAP MARKED "BAKER 6938"

REFERENCES:
DEED VOL. 183 PAGE 213
DEED VOL. 181 PAGE 607
O.R. VOL. 26 PAGE 416

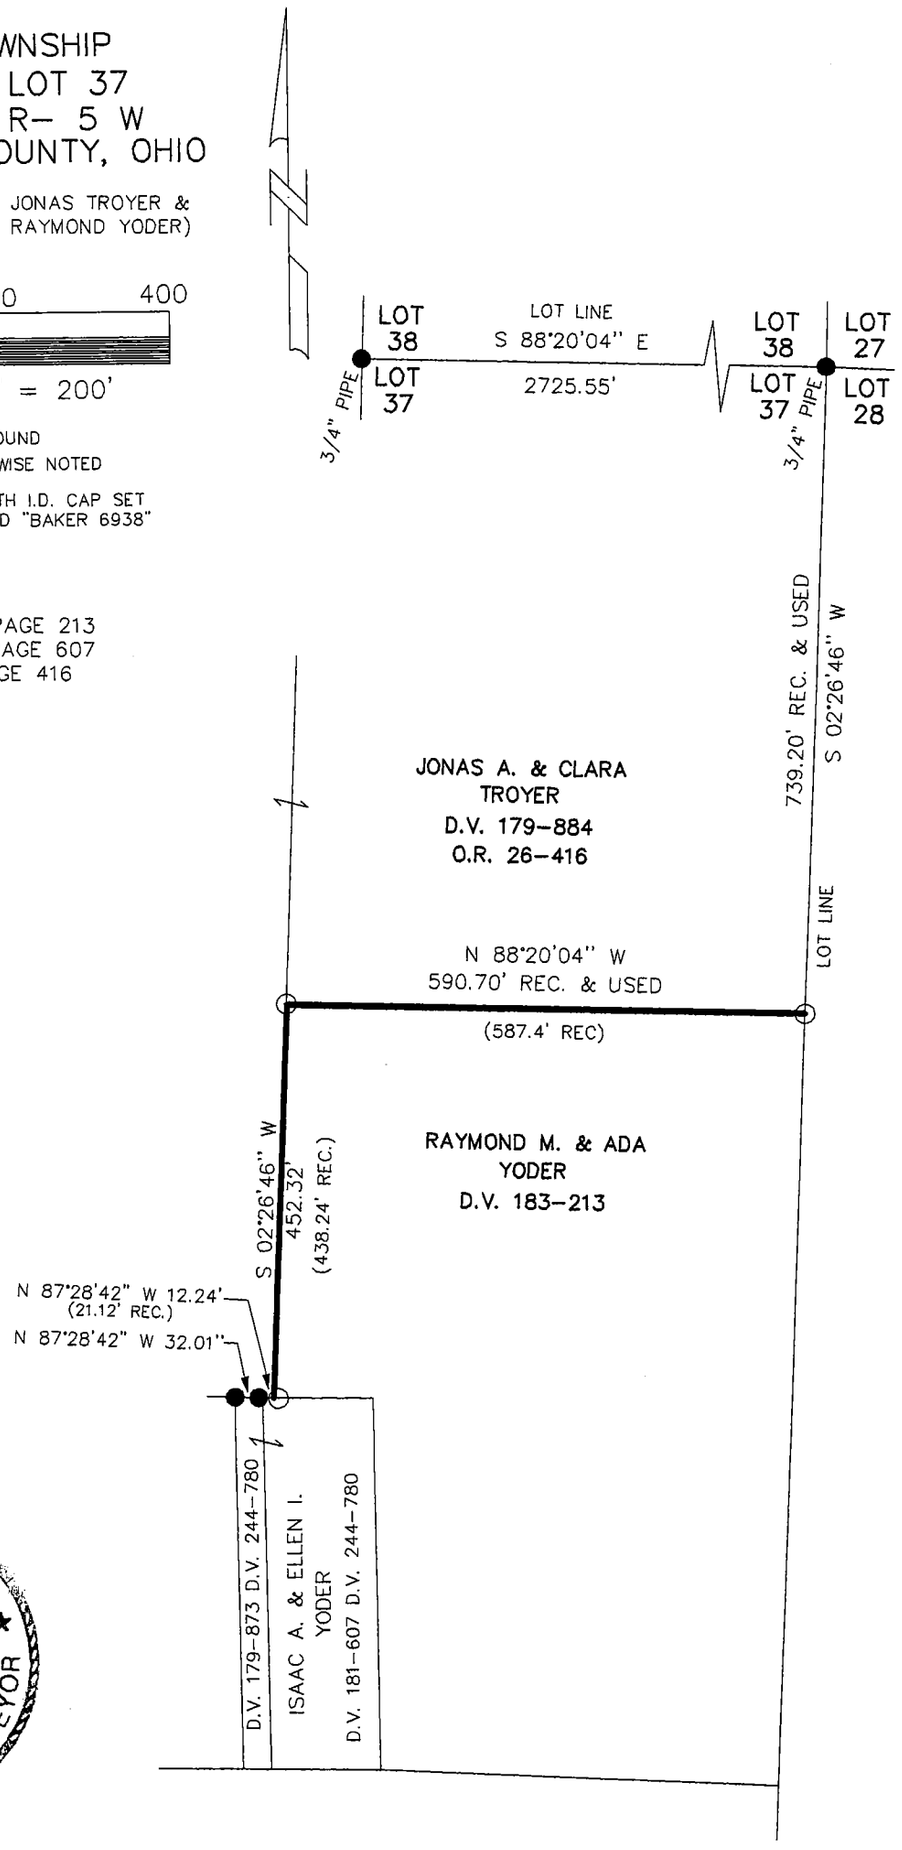

STATE OF OHIO
JAMIE D. DARR 7755
REGISTERED PROFESSIONAL SURVEYOR

I CERTIFY THIS SURVEY TO BE CORRECT TO THE BEST OF MY KNOWLEDGE.

JAMIE D. DARR P.S. 7755

JDD/ FCC DATE: JULY 2, 2003

File name: C:\JOBS1\S-461A03\MLD

DONALD C. BAKER SURVEYING
138 N. CLAY ST.
MILLERSBURG, OHIO 44654
PH. 330-674-4788
FAX 330-674-6027