BERLIN TOWNSHIP
3RD. QTR., LOT 38
T–9 N R–5 W
4TH. QTR., LOT 6
T–9 N R–6 W
HOLMES COUNTY, OHIO

SURVEYED FOR: JEDER, INC.

REFERENCES:

DEED VOL. 156 PAGE 333
DEED VOL. 179 PAGE 884
DEED VOL. 190 PAGE 696
DEED VOL. 211 PAGE 447
DEED VOL. 226 PAGE 533
DEED VOL. 241 PAGE 767
DEED VOL. 278 PAGES 107 & 216
DEED VOL. 279 PAGE 979

O.R. VOL. 26 PAGE 416
O.R. VOL. 27 PAGE 211 & 215
O.R. VOL. 40 PAGE 391
O.R. VOL. 117 PAGE 884

PLAT VOL. 2 PAGE 340
PLAT VOL. 4 PAGE 69
PLAT VOL. 10 PAGE 379
PLAT VOL. 16 PAGE 415
PLAT VOL. 17 PAGES 18 & 270

BEARINGS FROM PLAT VOLUME 17 PAGE 270

0 200 400
Scale 1" = 200'

- STONE FOUND
- R.R. SPIKE FOUND
- 1/2" ID PIPE FOUND
- 5/8" REBAR FOUND UNLESS OTHERWISE NOTED
- 5/8" REBAR WITH I.D. CAP SET I.D. CAP MARKED "BAKER 6938"

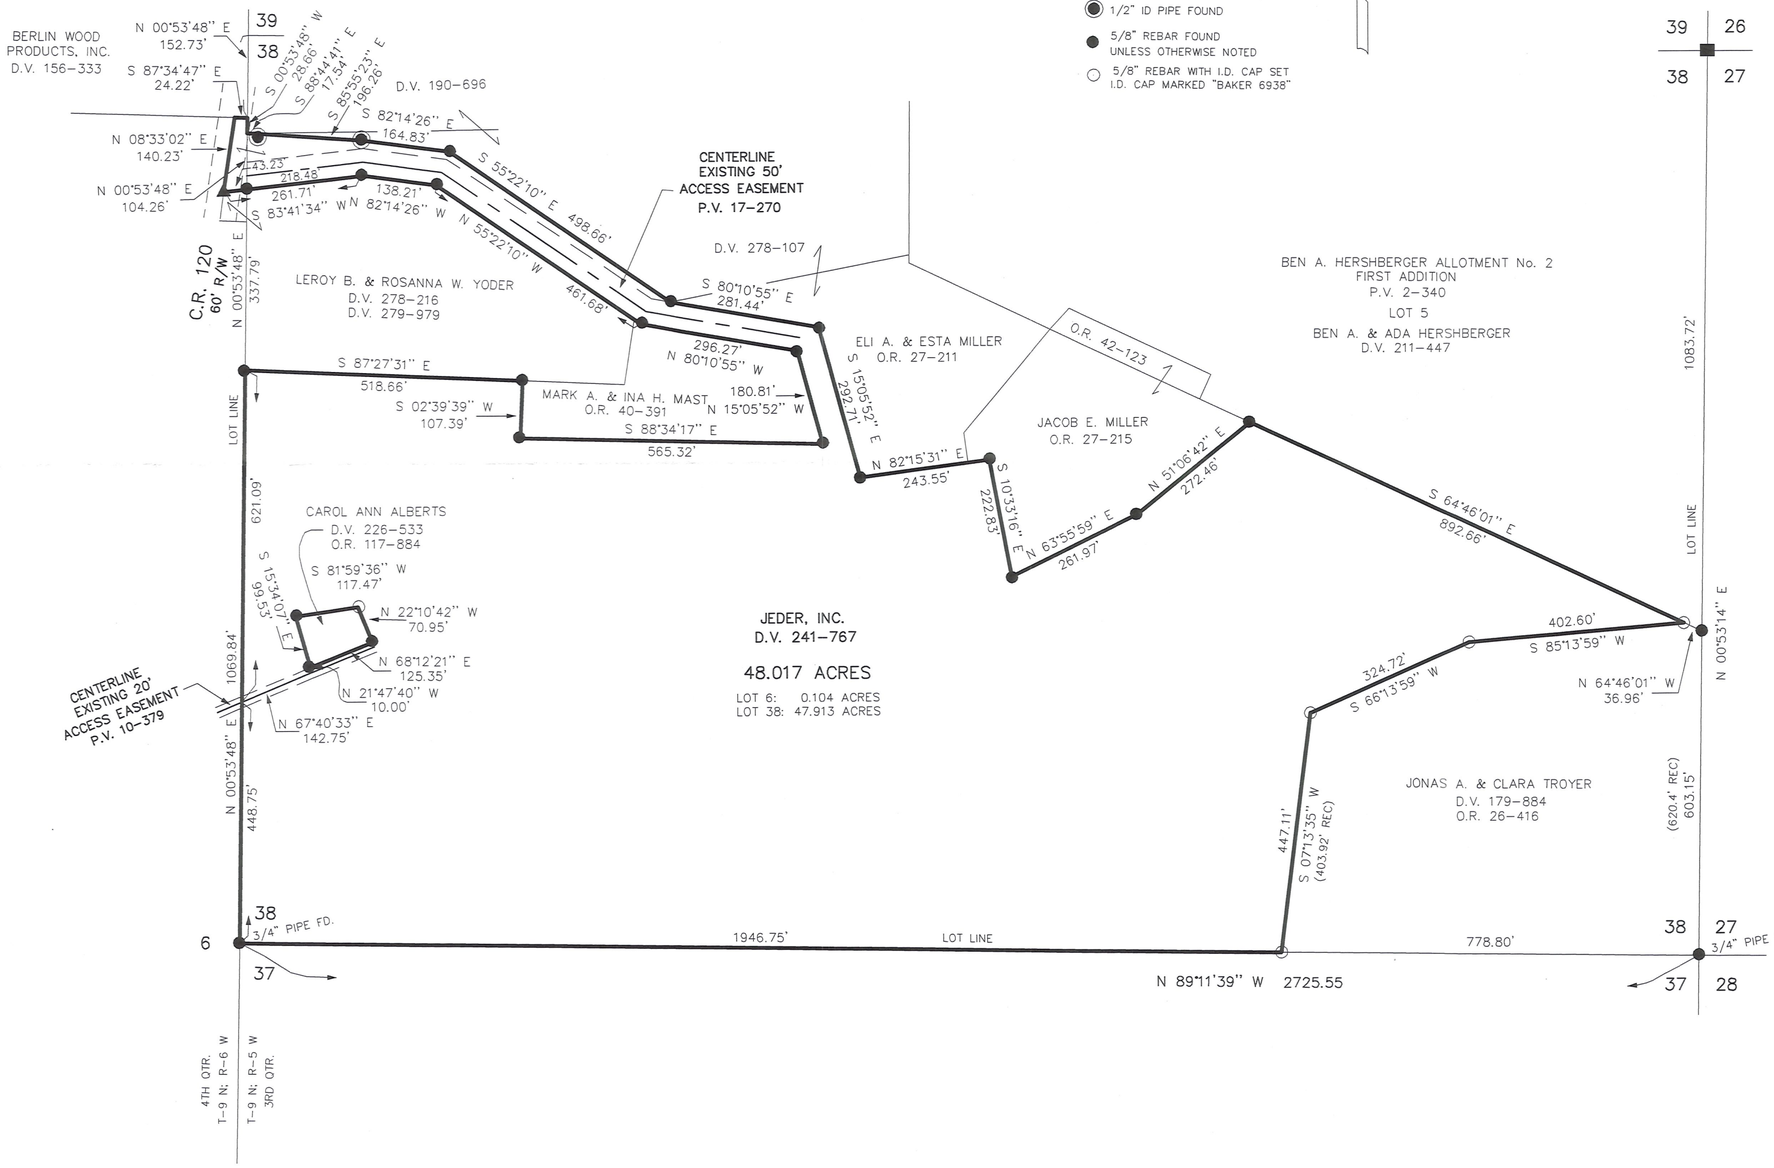

RECEIVED
AUG 05 2003
Hol. Co. Tax Map Office

STATE OF OHIO
JAMIE D. DARR 7755
REGISTERED PROFESSIONAL SURVEYOR

I CERTIFY THIS SURVEY TO BE CORRECT TO THE BEST OF MY KNOWLEDGE

JAMIE D. DARR R.S. 7755
DATE: JULY 31, 2003

PRELIMINARY FOR REVIEW ONLY

FCC\JDD
File Name: C:\JOBS1\S-393-03\ERZ

DONALD C. BAKER SURVEYING
138 N. CLAY ST.
MILLERSBURG, OHIO 44654
PH. 330-674-4788
FAX 330-674-6027