1a

DEED RECORDS

Vol.	Page	Acres
116	293	0.5
117	445	0.07
102	516	O.L. #7

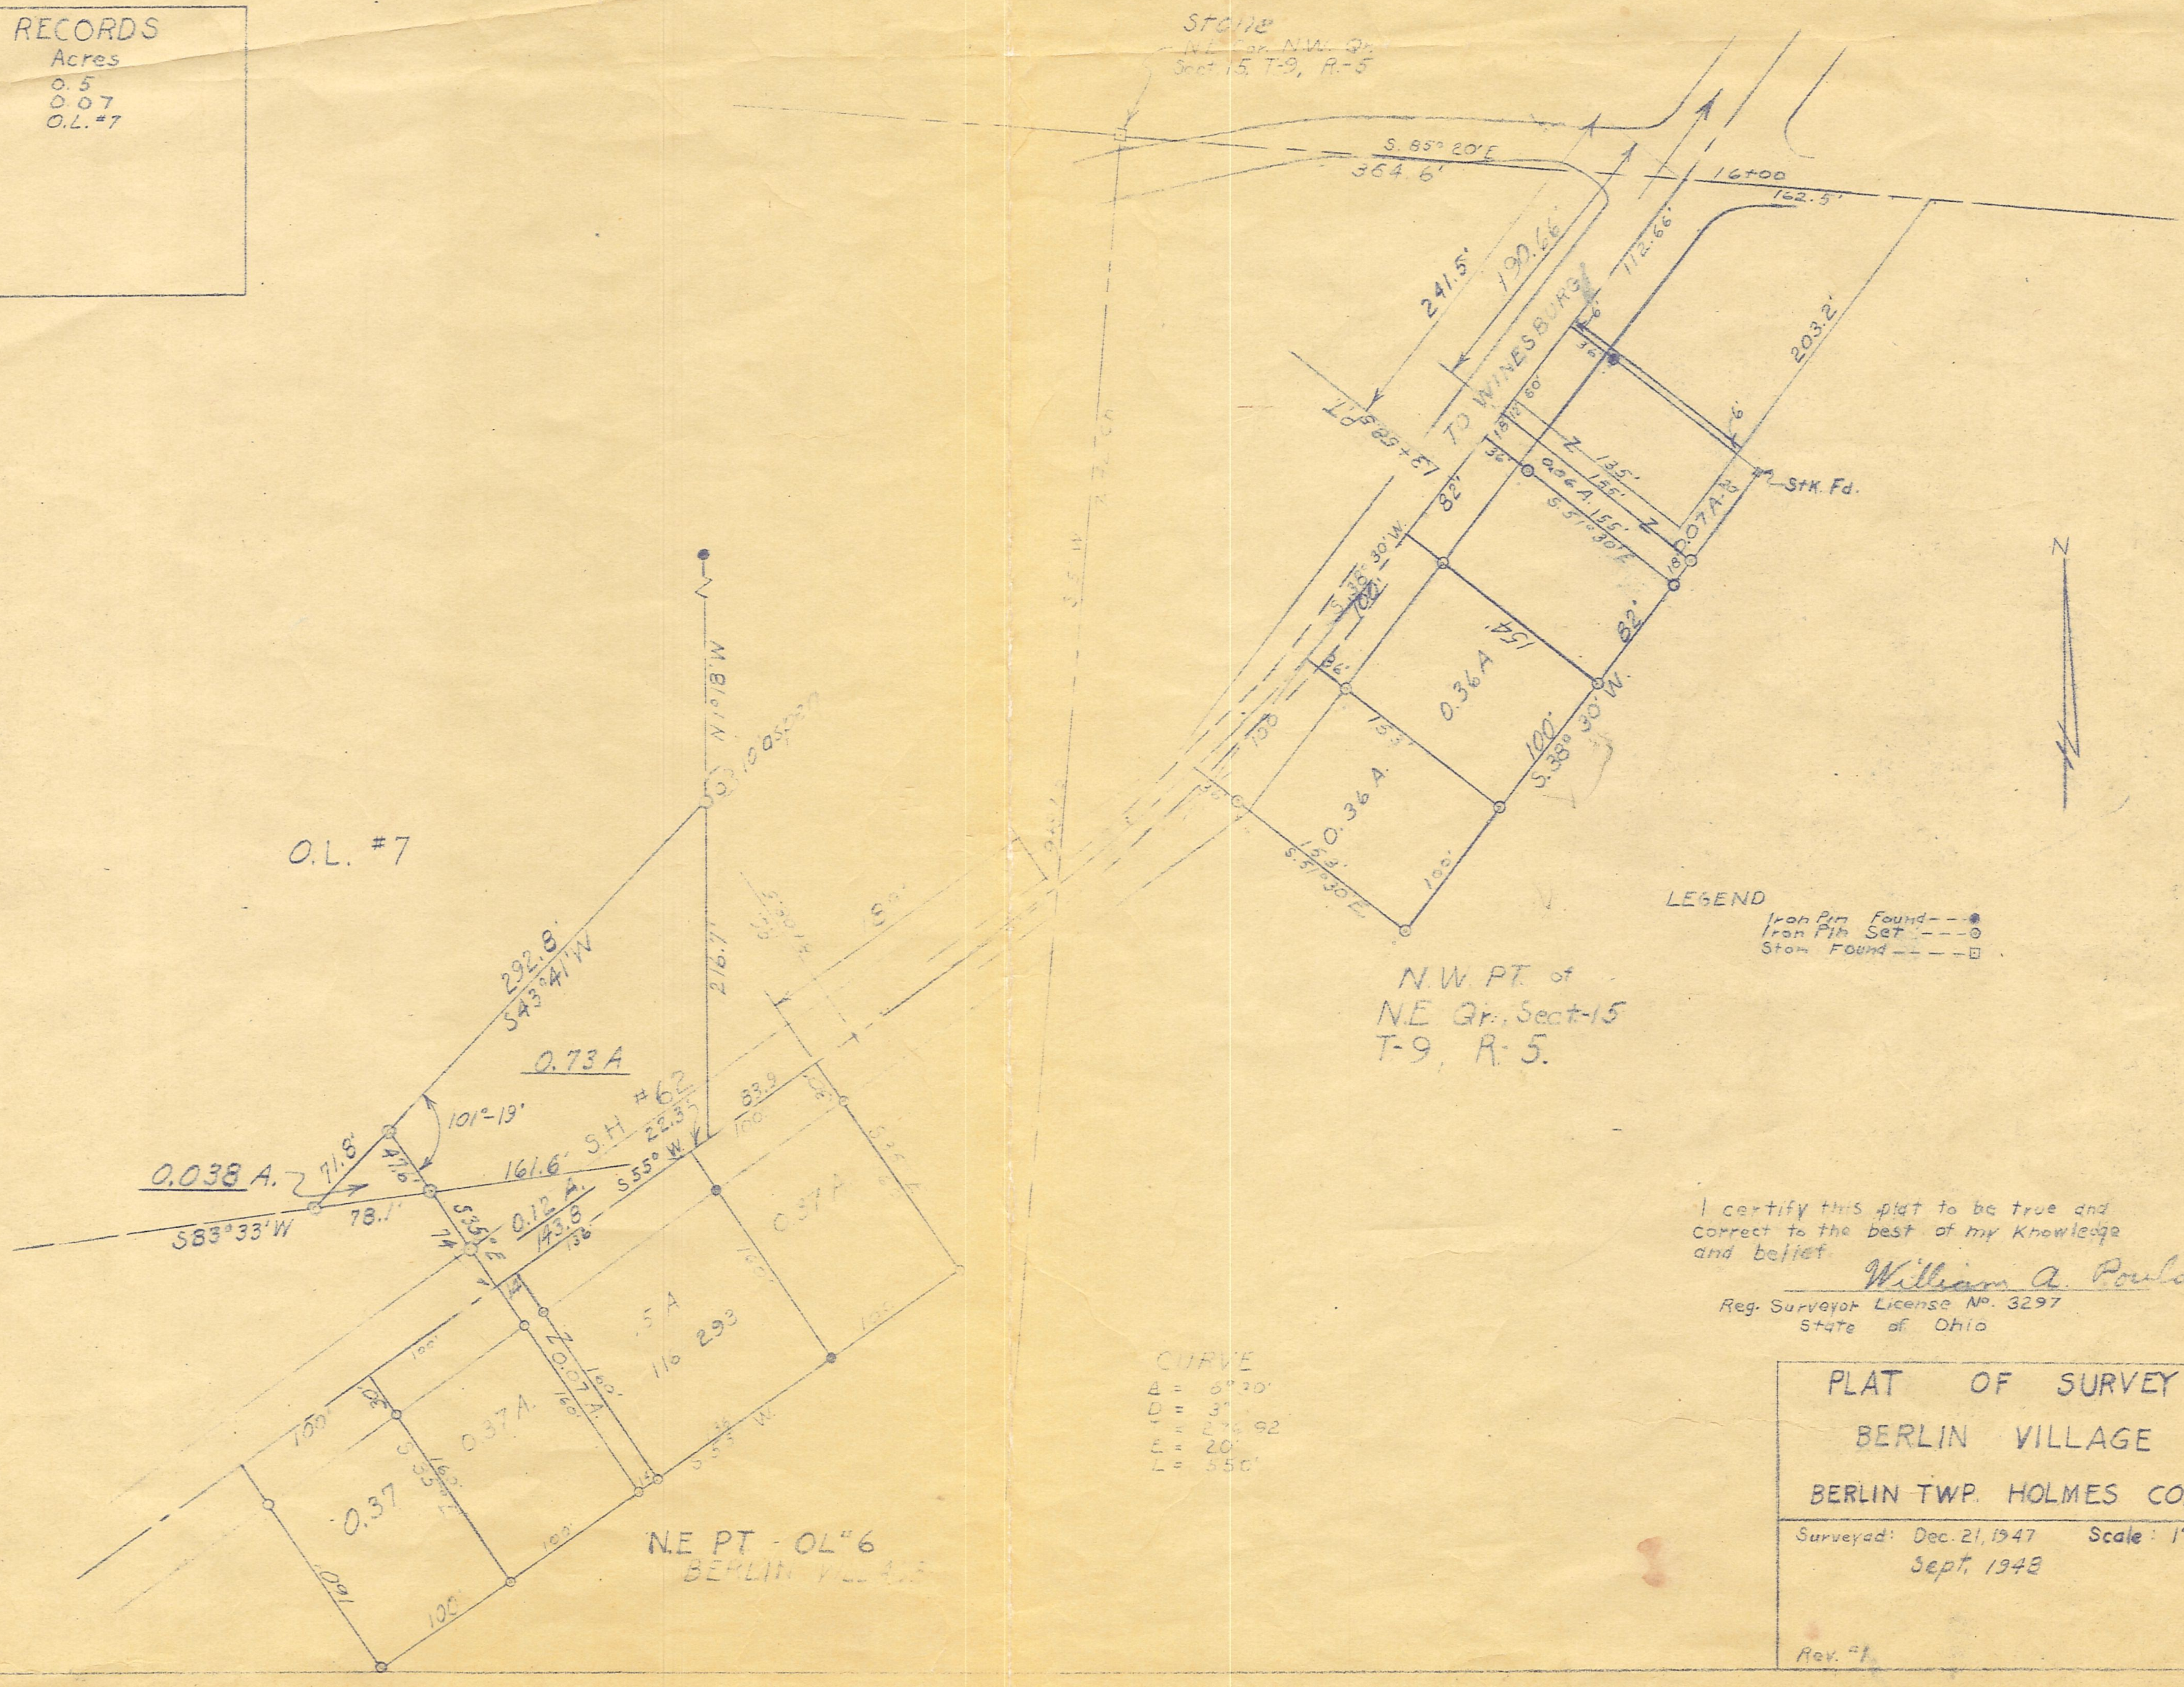

LEGEND

Iron Pin Found --- ●
Iron Pin Set --- ○
Stone Found ---- □

I certify this plat to be true and correct to the best of my knowledge and belief

William A. Poulson

Reg. Surveyor License No. 3297
State of Ohio

PLAT OF SURVEY IN BERLIN VILLAGE

BERLIN TWP. HOLMES CO., OHIO

Surveyed: Dec. 21, 1947 Scale: 1" = 100'
Sept. 1948

Rev. #1