VILLAGE OF BERLIN
LOT 102 & PART OF LOT 101

PLAT SHOWING MONUMENTS SET

BERLIN TOWNSHIP
N.W. QTR. SECTION 15
T-9 N; R-5 W
HOLMES COUNTY, OHIO

SURVEYED FOR: TEKTON ENGINEERING

0 40 80

SCALE: 1"=40'

MAG NAIL SET

5/8" REBAR SET WITH I.D. CAP
I.D. CAP MARKED "BAKER 6938"

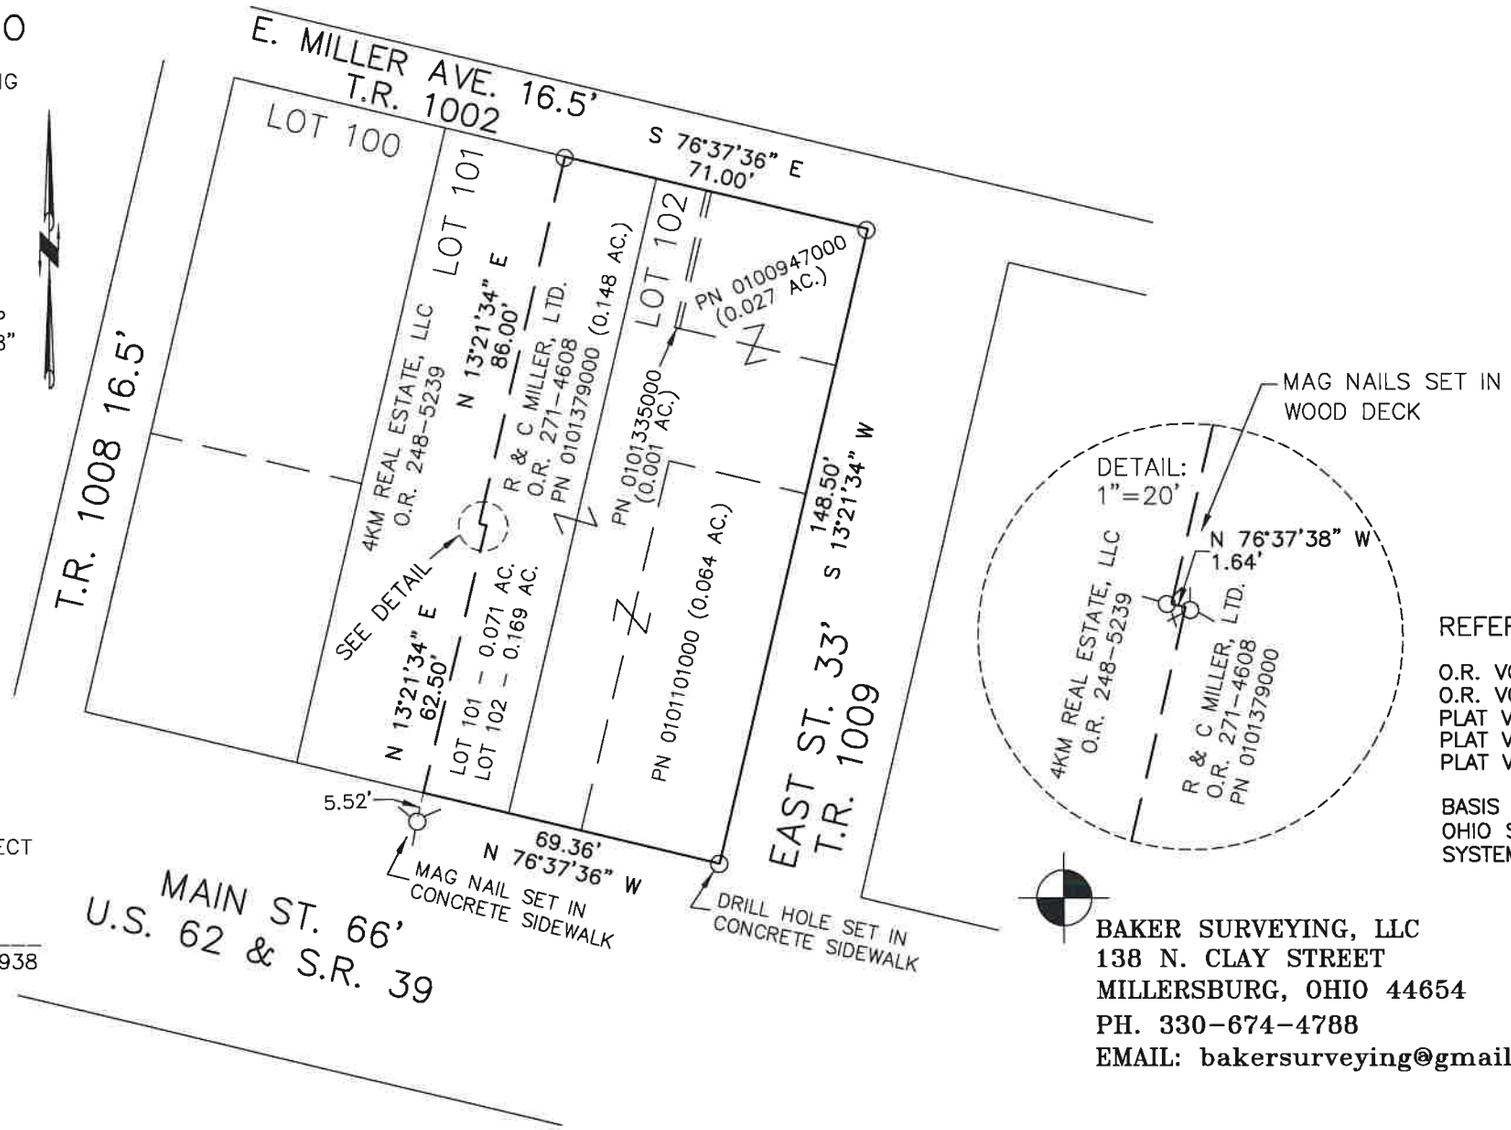

REFERENCES

O.R. VOL. 248 PAGE 5239
O.R. VOL. 271 PAGE 4608
PLAT VOL. 9 PAGE 219
PLAT VOL. 10 PAGE 307
PLAT VOL. 19 PAGE 2478

BASIS OF BEARINGS FROM
OHIO STATE PLANE COORDINATE
SYSTEM, NORTH ZONE, N.A.D. 83

STATE OF OHIO
DONALD C. BAKER 6938
REGISTERED PROFESSIONAL SURVEYOR

I CERTIFY THIS SURVEY TO BE CORRECT
TO THE BEST OF MY KNOWLEDGE.

DONALD C. BAKER P.S. 6938

DATE: JUNE 29, 2021
TAB\VJD
FILE NAME: WORK6\S-270-21\CNK

BAKER SURVEYING, LLC
138 N. CLAY STREET
MILLERSBURG, OHIO 44654
PH. 330-674-4788
EMAIL: bakersurveying@gmail.com