BERLIN TOWNSHIP
4TH QTR., LOT 1
T–9 N; R–6 W
HOLMES COUNTY, OHIO

SURVEYED FOR: JEREMY MILLER

0' 100' 200'

SCALE: 1"=100'

- ● 5/8" REBAR FOUND UNLESS OTHERWISE NOTED
- MAG NAIL SET
- ○ 5/8" REBAR SET WITH I.D. CAP I.D. CAP MARKED "BAKER 6938"

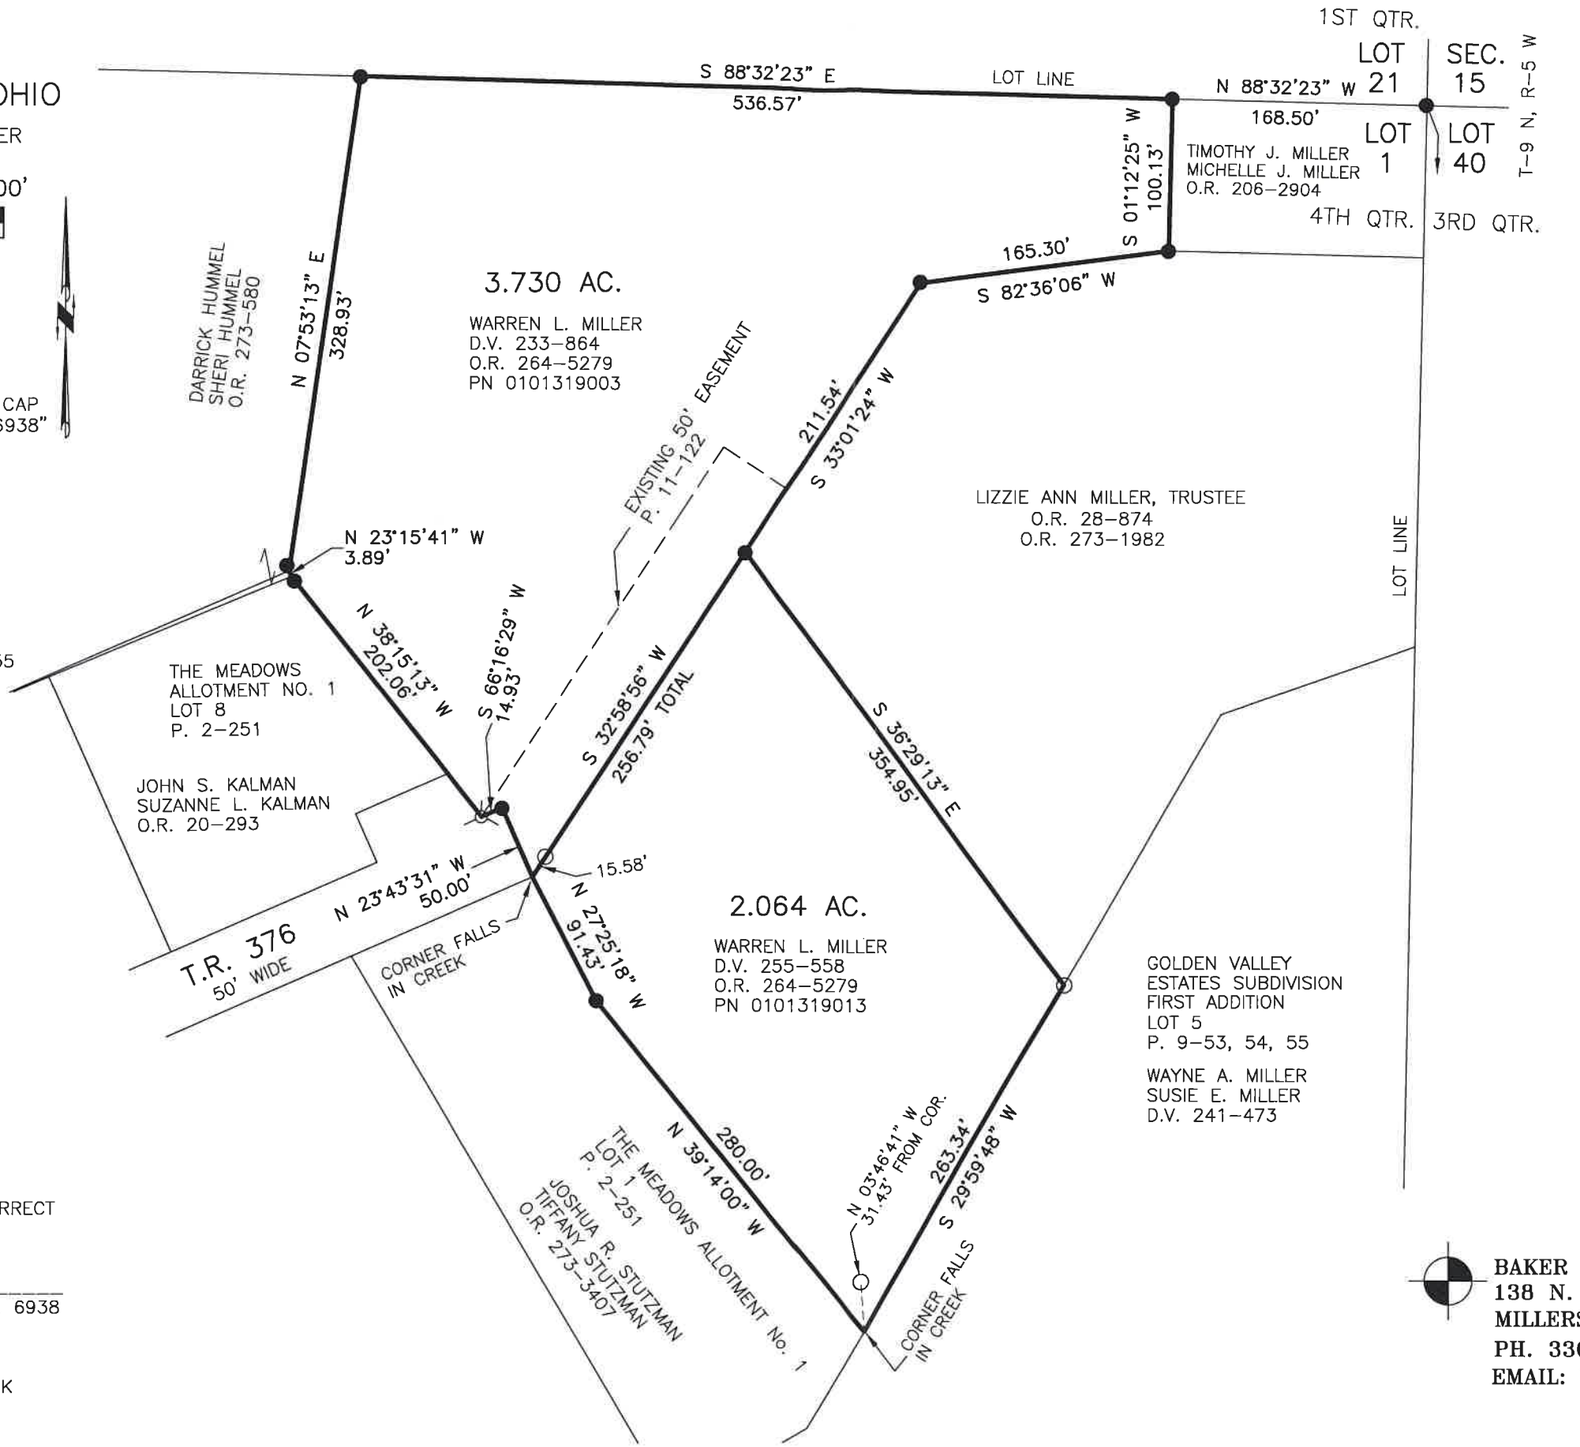

REFERENCES

DEED VOL. 241 PAGE 473
O.R. VOL. 264 PAGE 5279
O.R. VOL. 273 PAGE 1982
O.R. VOL. 273 PAGE 3407
PLAT VOL. 9 PAGE 53, 54, 55
PLAT VOL. 11 PAGE 122
PLAT VOL. 12 PAGE 903
PLAT VOL. 2 PAGE 251

BASIS OF BEARINGS FROM
PLAT VOL. 2 PAGE 251

STATE OF OHIO
DONALD C. BAKER 6938
REGISTERED PROFESSIONAL SURVEYOR

I CERTIFY THIS SURVEY TO BE CORRECT TO THE BEST OF MY KNOWLEDGE.

DONALD C. BAKER P.S. 6938

DATE: DECEMBER 15, 2020
FDB\TAB
FILE NAME: WORK6\S–645–20\CNK

BAKER SURVEYING, LLC
138 N. CLAY STREET
MILLERSBURG, OHIO 44654
PH. 330–674–4788
EMAIL: bakersurveying@gmail.com