SURVEY FOR LEASE

BERLIN TOWNSHIP
4TH QTR. LOTS 1 & 2; AND 1ST. QTR. LOT 21
T-9N; R-6W
HOLMES COUNTY, OHIO
(SURVEYED FOR: HOLMES-TUSC. RELIEF)

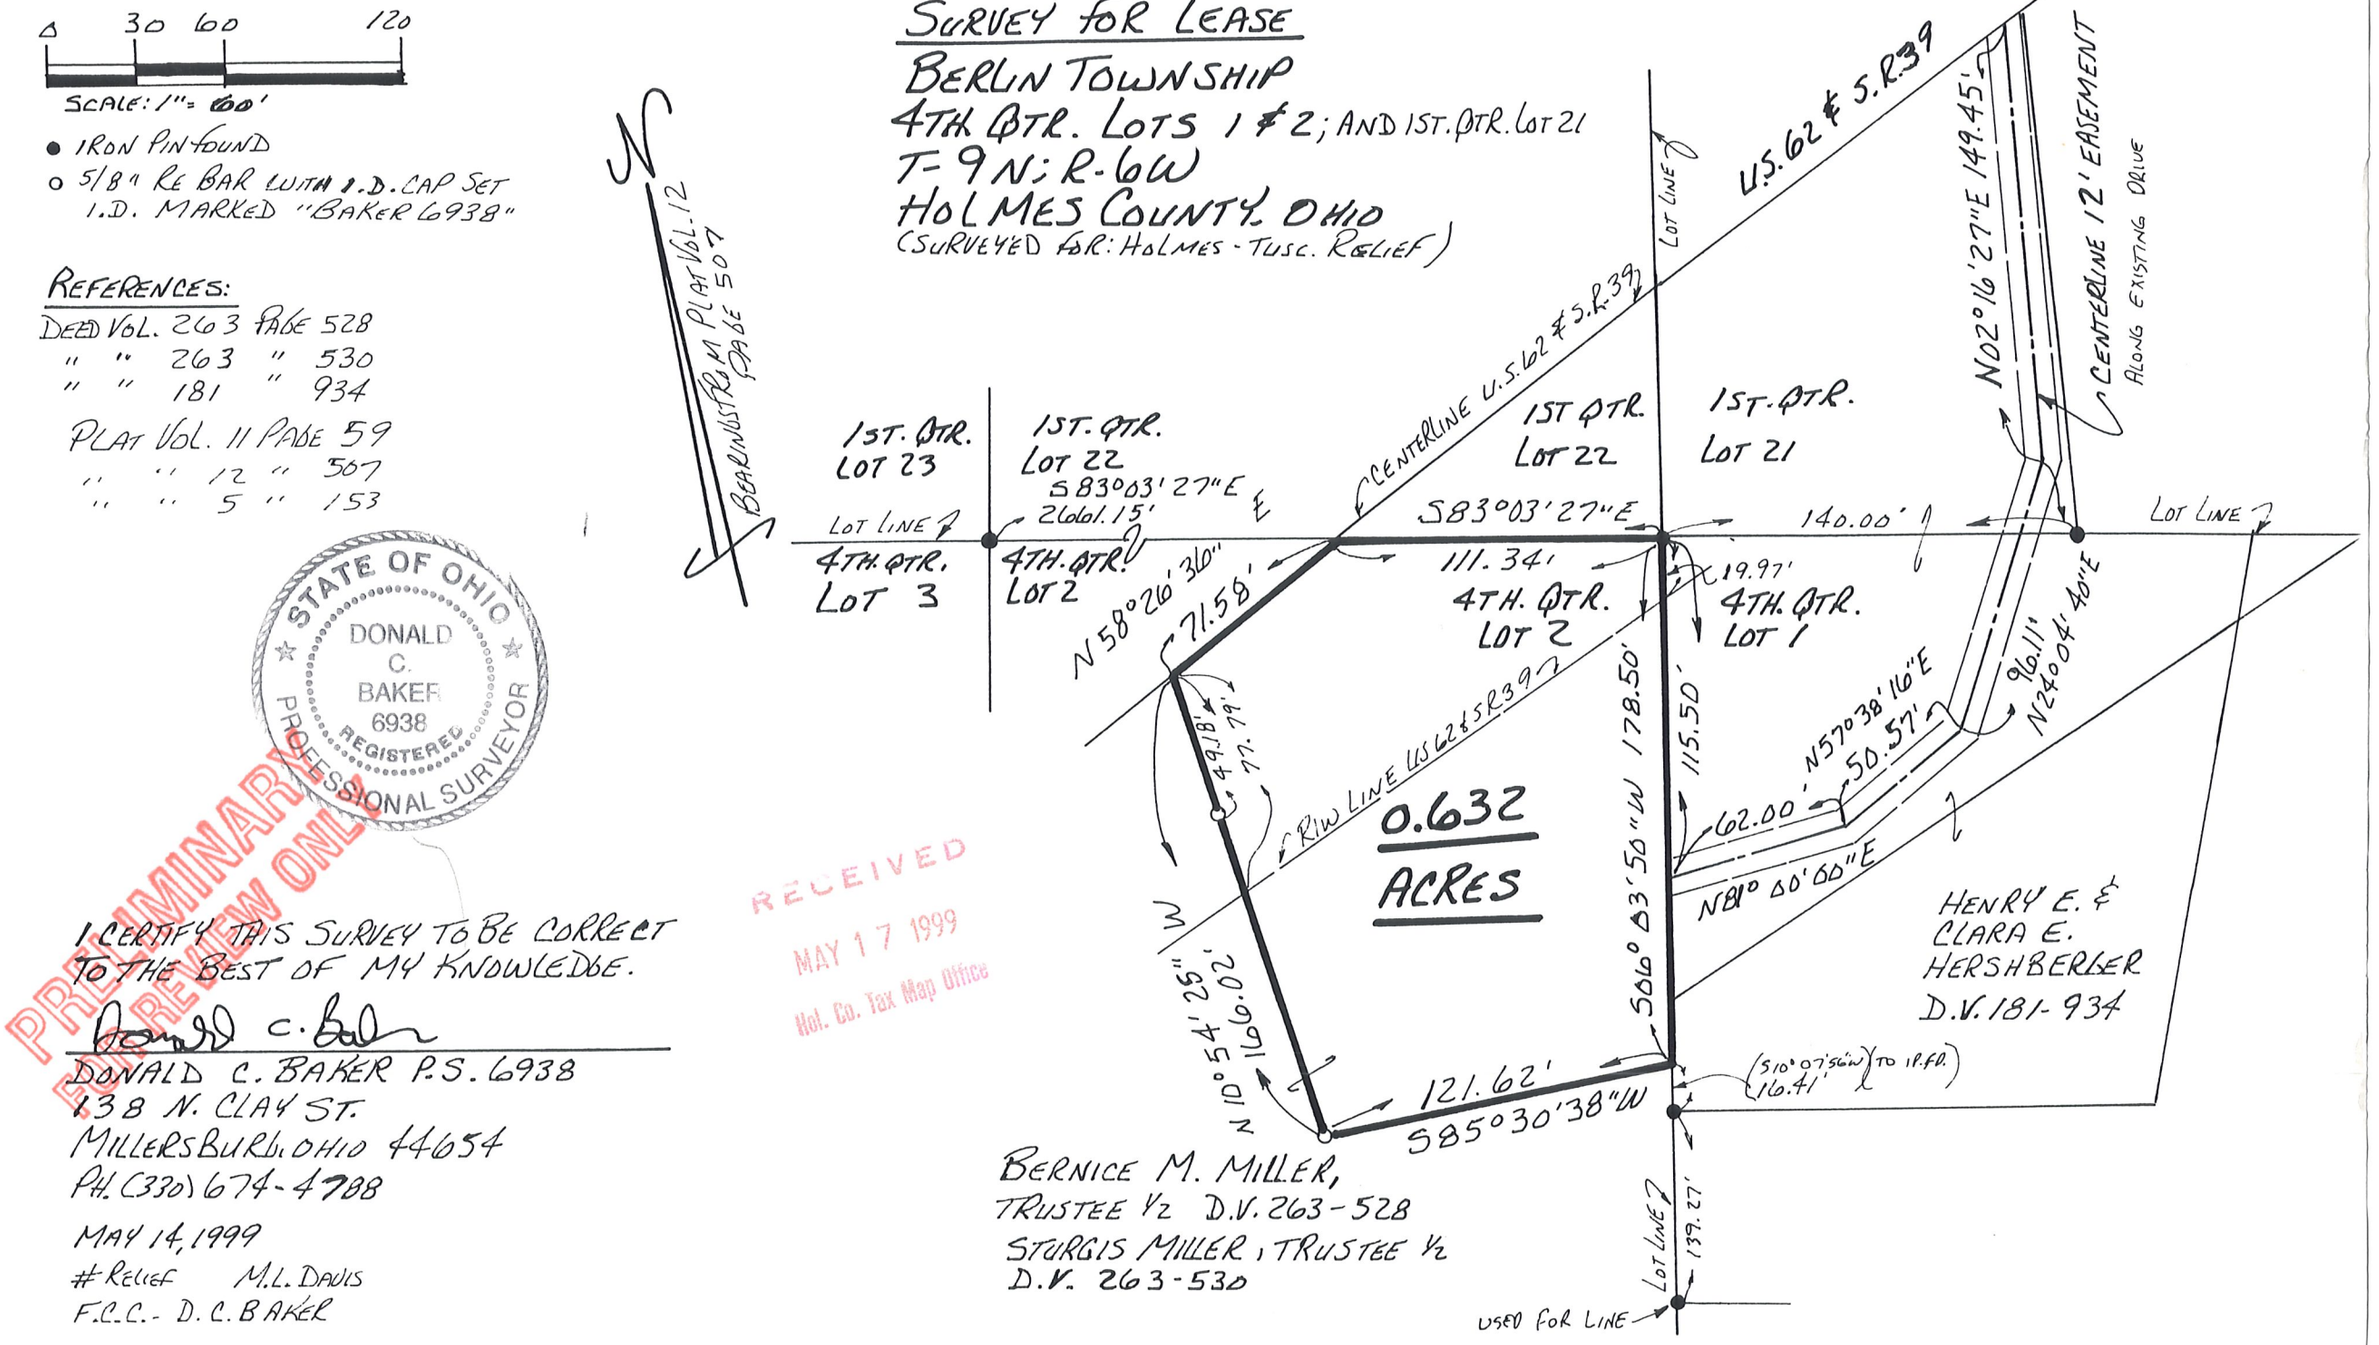

REFERENCES:

DEED VOL. 263 PAGE 528
" " 263 " 530
" " 181 " 934
PLAT VOL. 11 PAGE 59
" " 12 " 507
" " 5 " 153

STATE OF OHIO
DONALD C. BAKER 6938
REGISTERED PROFESSIONAL SURVEYOR

PRELIMINARY FOR REVIEW ONLY

RECEIVED
MAY 17 1999
Hol. Co. Tax Map Office

I CERTIFY THIS SURVEY TO BE CORRECT TO THE BEST OF MY KNOWLEDGE.

Donald C. Baker

DONALD C. BAKER P.S. 6938
138 N. CLAY ST.
MILLERSBURG, OHIO 44654
PH. (330) 674-4788

MAY 14, 1999
#RELIEF M.L. DAVIS
F.C.C. - D.C.BAKER