BERLIN TOWNSHIP
4TH QTR., LOT 19
T–9 N; R–6 W
HOLMES COUNTY, OHIO

SURVEYED FOR: DAVID MILLER

MASTER PLAT
ACTION 1) CONVEY 3.000 ACRE PARCEL
ACTION 2) CONVEY 23.120 ACRE PARCEL

0 200 400

SCALE: 1"=200'

- ■ STONE FOUND
- ● 5/8" REBAR FOUND UNLESS OTHERWISE NOTED
- ○ 5/8" REBAR SET WITH I.D. CAP I.D. CAP MARKED "BAKER 6938"

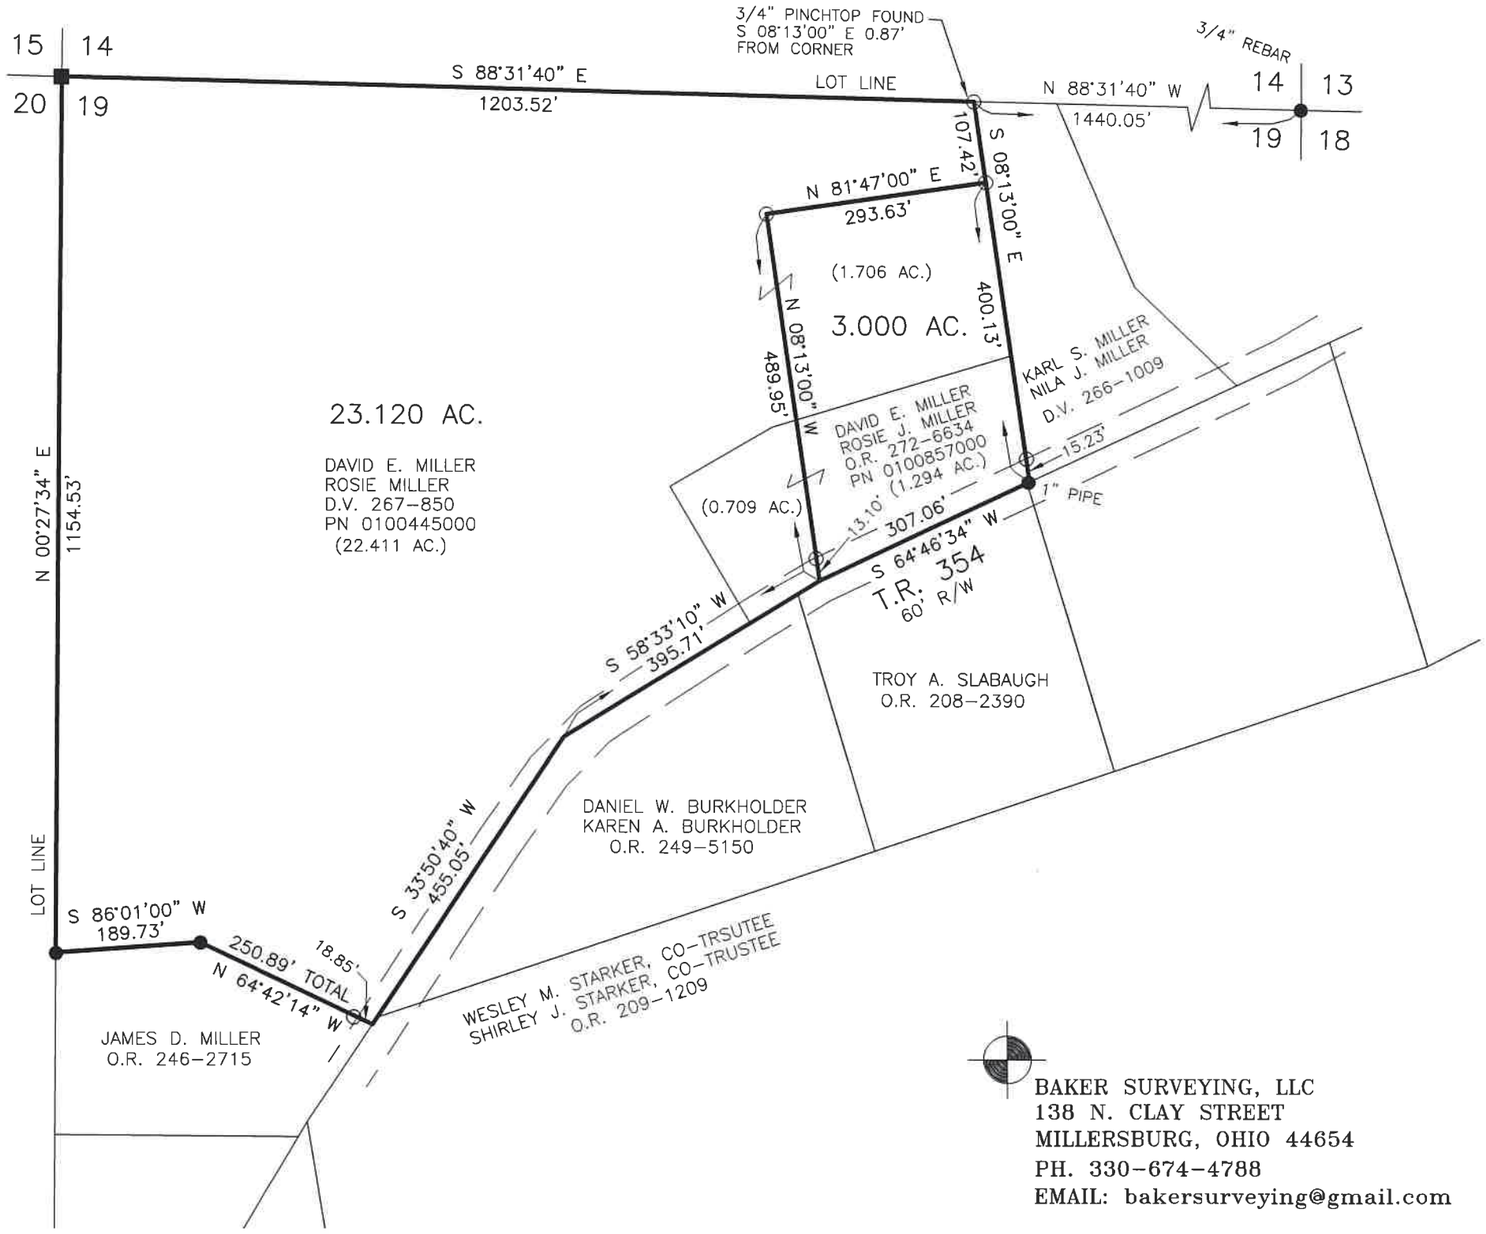

REFERENCES

DEED VOL. 267 PAGE 850
O.R. VOL. 272 PAGE 6634
O.R. VOL. 249 PAGE 5150
O.R. VOL. 246 PAGE 2715
PLAT VOL. 12 PAGE 331
PLAT VOL. 19 PAGE 1438
PLAT VOL. 19 PAGE 2322

BASIS OF BEARINGS FROM OHIO STATE PLANE COORDINATE SYSTEM, NORTH ZONE, N.A.D. 83, 2011 ADJUSTMENT

STATE OF OHIO
DONALD C. BAKER 6938
REGISTERED PROFESSIONAL SURVEYOR

I CERTIFY THIS SURVEY TO BE CORRECT TO THE BEST OF MY KNOWLEDGE.

DONALD C. BAKER P.S. 6938

DATE: NOV. 12, 2024
KES
FILE NAME: WORK7\S–530–24\CNK

BAKER SURVEYING, LLC
138 N. CLAY STREET
MILLERSBURG, OHIO 44654
PH. 330–674–4788
EMAIL: bakersurveying@gmail.com