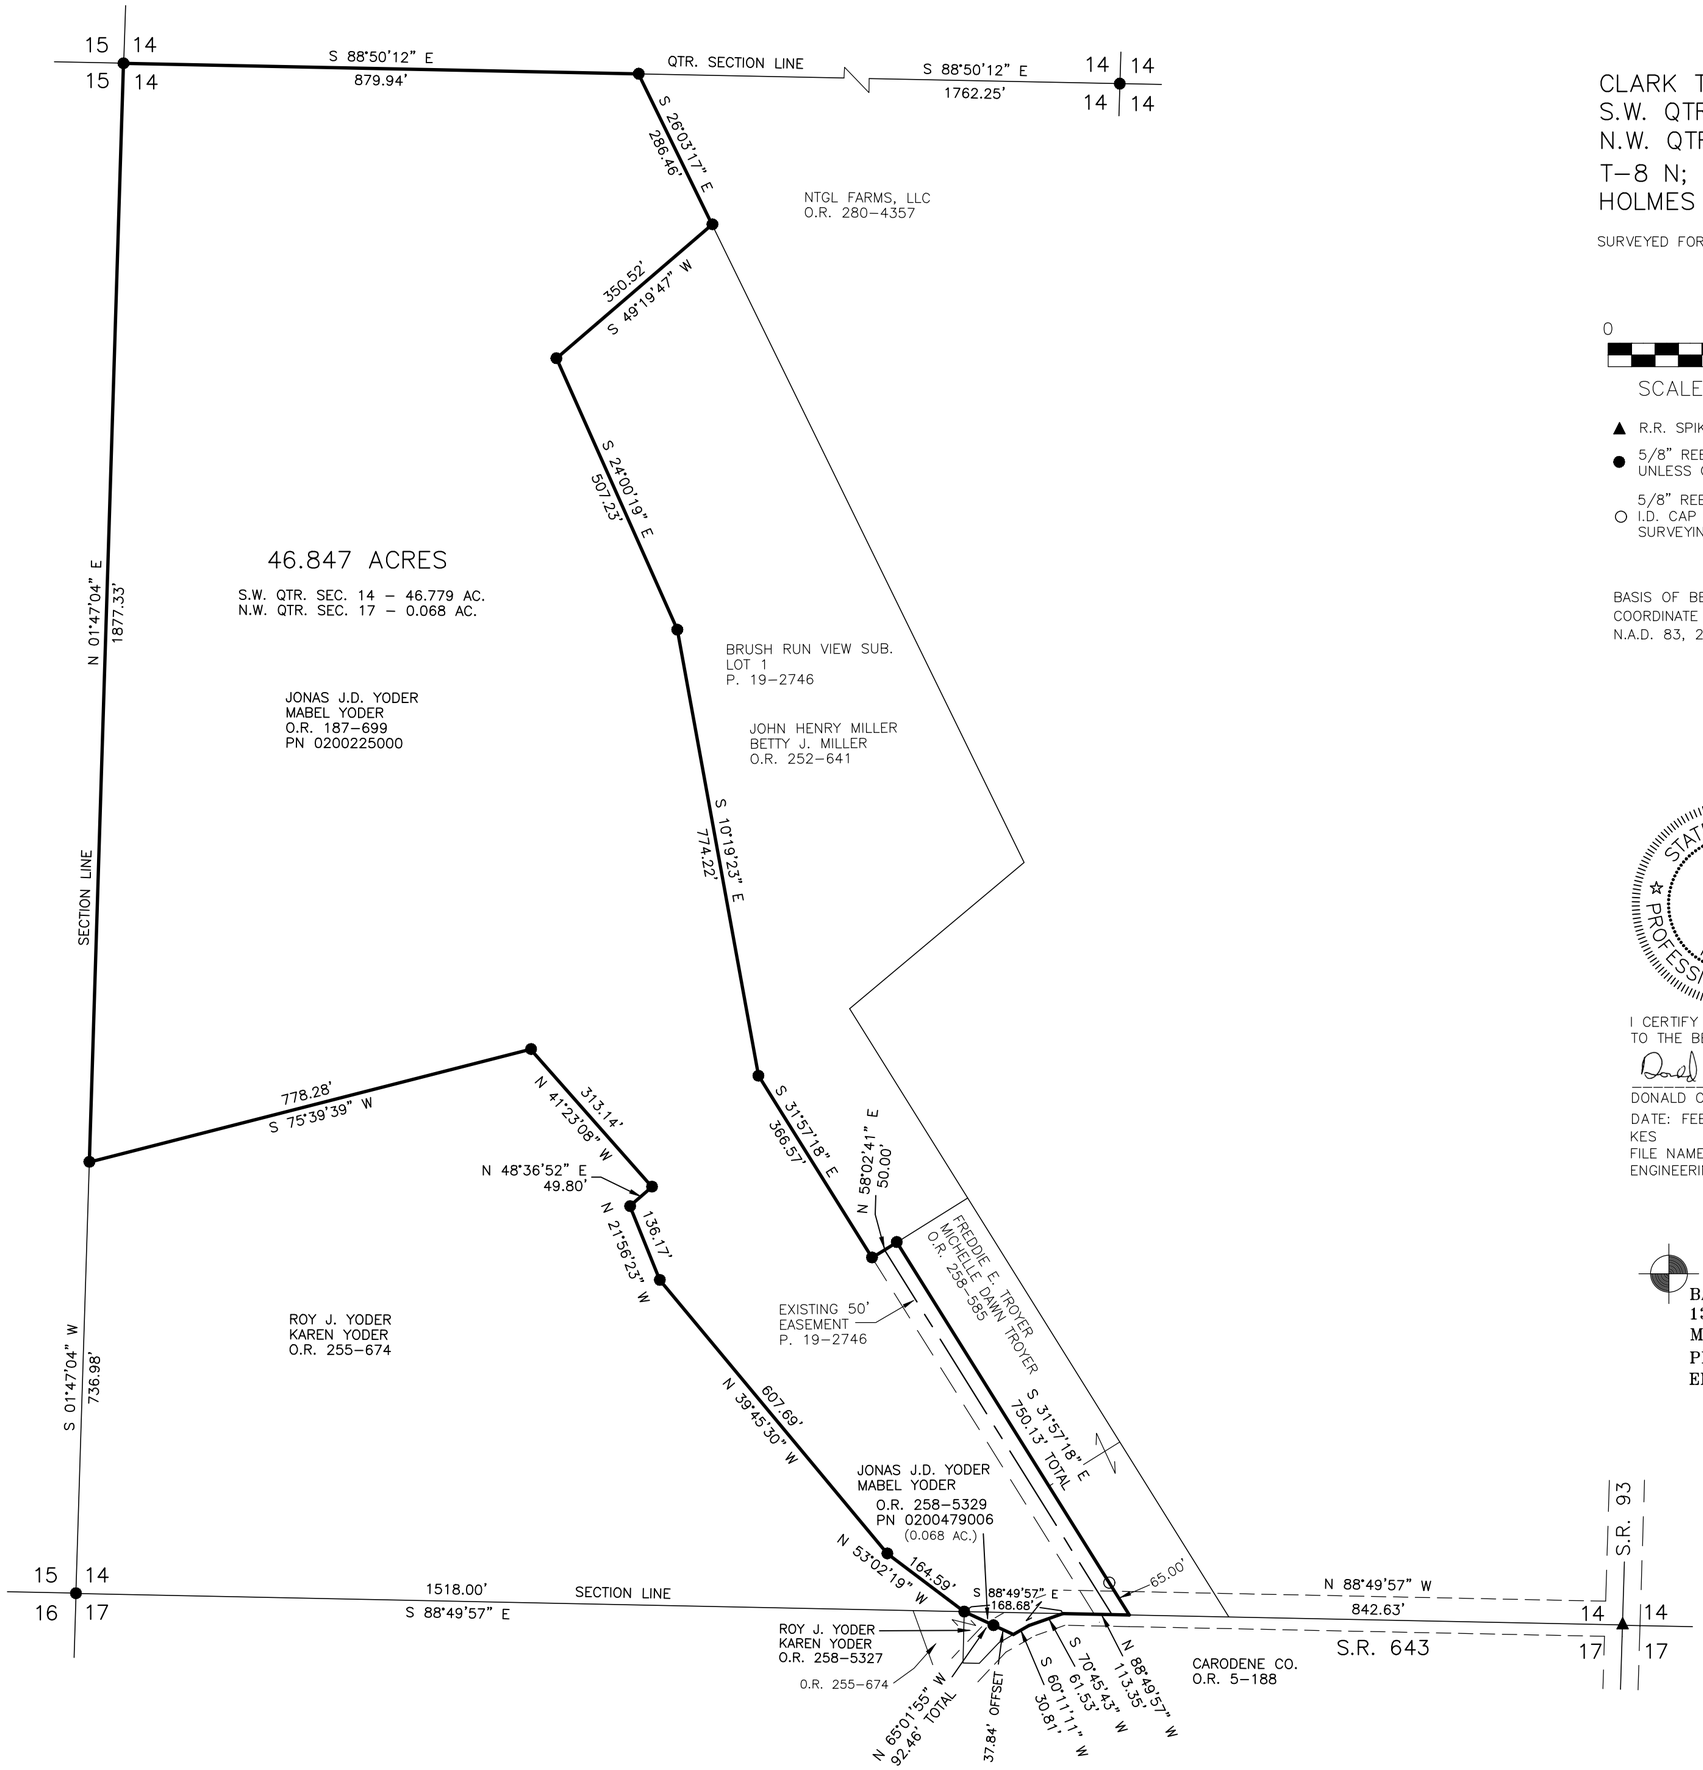

CLARK TOWNSHIP
S.W. QTR. SECTION 14
N.W. QTR. SECTION 17
T-8 N; R-4 W
HOLMES COUNTY, OHIO

SURVEYED FOR: JOHN HENRY MILLER

0 200 400

SCALE: 1"=200'

▲ R.R. SPIKE FOUND

● 5/8" REBAR FOUND UNLESS OTHERWISE NOTED

○ 5/8" REBAR SET WITH I.D. CAP I.D. CAP MARKED "BAKER SURVEYING"

BASIS OF BEARINGS FROM OHIO STATE PLANE COORDINATE SYSTEM, NORTH ZONE, N.A.D. 83, 2011 ADJUSTMENT

STATE OF OHIO
DONALD C. BAKER
6938
REGISTERED
PROFESSIONAL SURVEYOR

I CERTIFY THIS SURVEY TO BE CORRECT TO THE BEST OF MY KNOWLEDGE.

DONALD C. BAKER P.S. 6938

DATE: FEBRUARY 25, 2026
KES
FILE NAME: WORK7\S-26-240
ENGINEERING ASSOCIATES, INC. DBA BAKER SURVEYING

BAKER SURVEYING
138 N. CLAY STREET
MILLERSBURG, OHIO 44654
PH. 330-674-4788
EMAIL: bakersurveying@gmail.com