0 200 400

SCALE: 1"=200'

- ● 5/8" REBAR FOUND UNLESS OTHERWISE NOTED
- ▲ R.R. SPIKE FOUND
- ○ 5/8" REBAR SET WITH I.D. CAP MARKED "BAKER SURVEYING"
- △ POINT

CLARK TOWNSHIP
S.W. QTR. SECTION 1
T-8 N; R-5 W
HOLMES COUNTY, OHIO

SURVEYED FOR: Rudy Miller

BASIS OF BEARINGS FROM OHIO STATE PLANE COORDINATE SYSTEM, NORTH ZONE, N.A.D. 83, 2011 ADJUSTMENT

REFERENCES

DEED VOL. 204 PAGE 437
O.R. VOL. 289 PAGE 6440
PLAT VOL. 14 PAGE 63
PLAT VOL. 14 PAGE 930
PLAT VOL. 19 PAGE 756
PLAT VOL. 19 PAGE 5533

MASTER PLAT
1) CONVEY 39.887 ACRE PARCEL
2) CONVEY 22.300 ACRE PARCEL

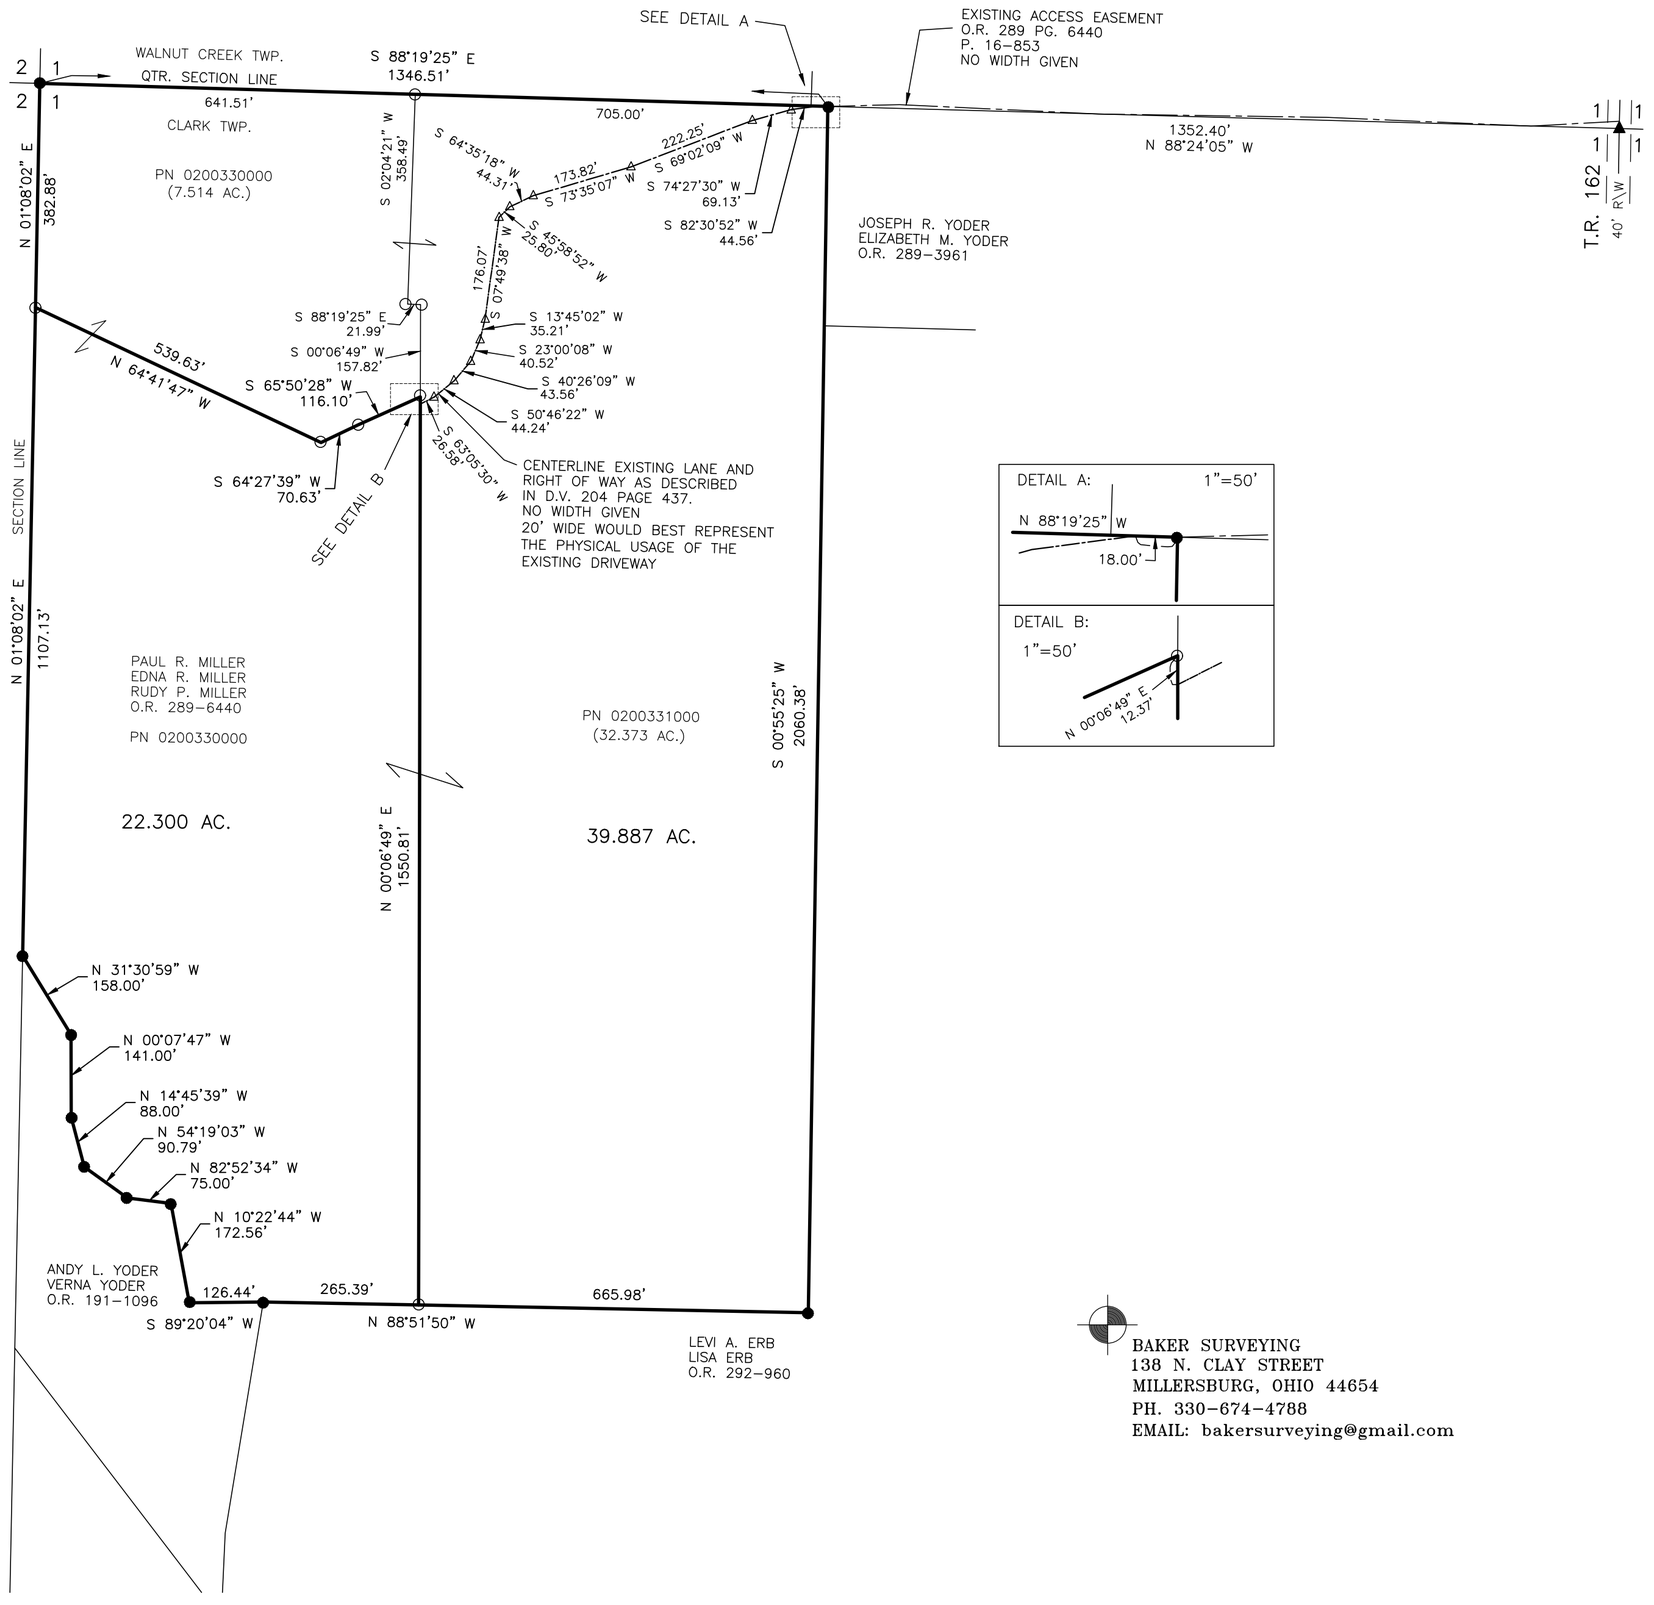

DETAIL A: 1"=50'

DETAIL B:
1"=50'

STATE OF OHIO
DONALD C. BAKER
6938
REGISTERED
PROFESSIONAL SURVEYOR

I CERTIFY THIS SURVEY TO BE CORRECT TO THE BEST OF MY KNOWLEDGE.

DONALD C. BAKER P.S. 6938
DATE: OCTOBER 20, 2026
KES
FILE NAME: WORK7\S-26-671
ENGINEERING ASSOCIATES, INC. DBA BAKER SURVEYING

BAKER SURVEYING
138 N. CLAY STREET
MILLERSBURG, OHIO 44654
PH. 330-674-4788
EMAIL: bakersurveying@gmail.com