CLARK TOWNSHIP
N.E. QTR. SECTION 12
T–8 N; R–5 W
HOLMES COUNTY, OHIO

SURVEYED FOR: JEREMY TROYER

0 100 200

SCALE: 1"=100'

● 5/8" REBAR FOUND UNLESS OTHERWISE NOTED

REFERENCES

O.R. VOL. 283 PAGE 4994
O.R. VOL. 260 PAGE 6766
PLAT VOL. 2 PAGE 563

BASIS OF BEARINGS FROM PLAT VOL. 2 PAGE 563

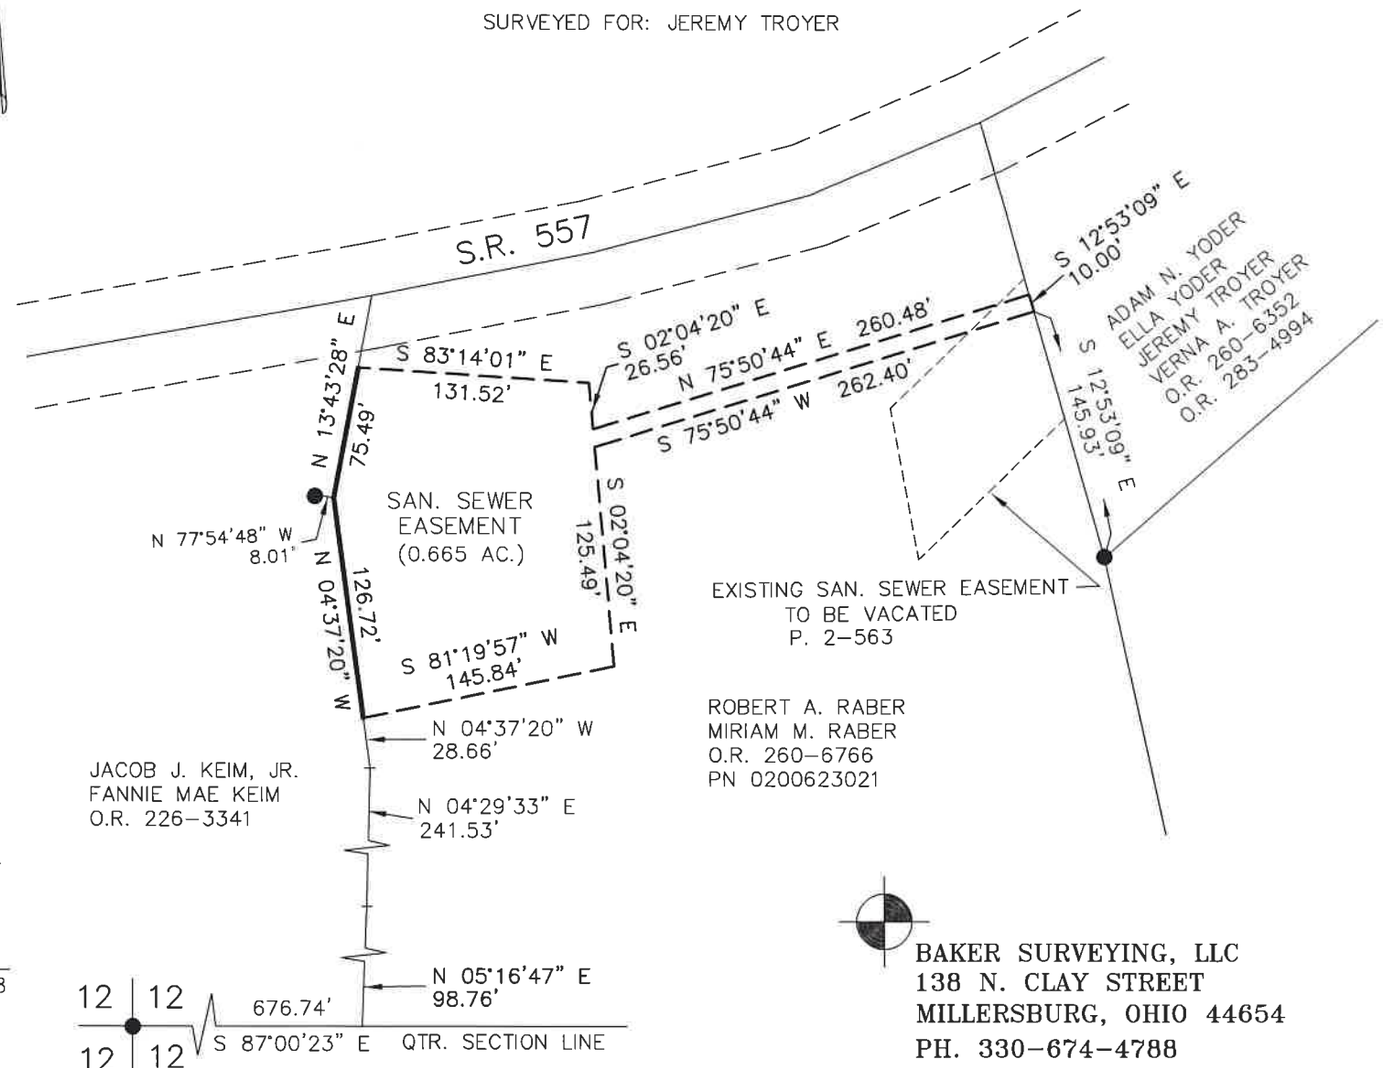

STATE OF OHIO
DONALD C. BAKER 6938
REGISTERED PROFESSIONAL SURVEYOR

I CERTIFY THIS SURVEY TO BE CORRECT TO THE BEST OF MY KNOWLEDGE.

DONALD C. BAKER P.S. 6938

DATE: DEC. 6, 2022

TAB\GRB

FILE NAME: WORK6\S–650–22\CNK

BAKER SURVEYING, LLC
138 N. CLAY STREET
MILLERSBURG, OHIO 44654
PH. 330–674–4788
EMAIL: bakersurveying@gmail.com