CLARK TOWNSHIP
N.E. QTR. SECTION 20
T–8 N; R–5 W
HOLMES COUNTY, OHIO

SURVEYED FOR: MERLIN ERB

REFERENCES
O.R. VOL. 296 PAGE 3975
PLAT VOL. 9 PAGE 68
PLAT VOL. 19 PAGE 4443

0 200 400
SCALE: 1"=200'

● 5/8" REBAR FOUND
UNLESS OTHERWISE NOTED

BASIS OF BEARINGS FROM OHIO STATE PLANE
COORDINATE SYSTEM, NORTH ZONE,
N.A.D. 83, 2011 ADJUSTMENT

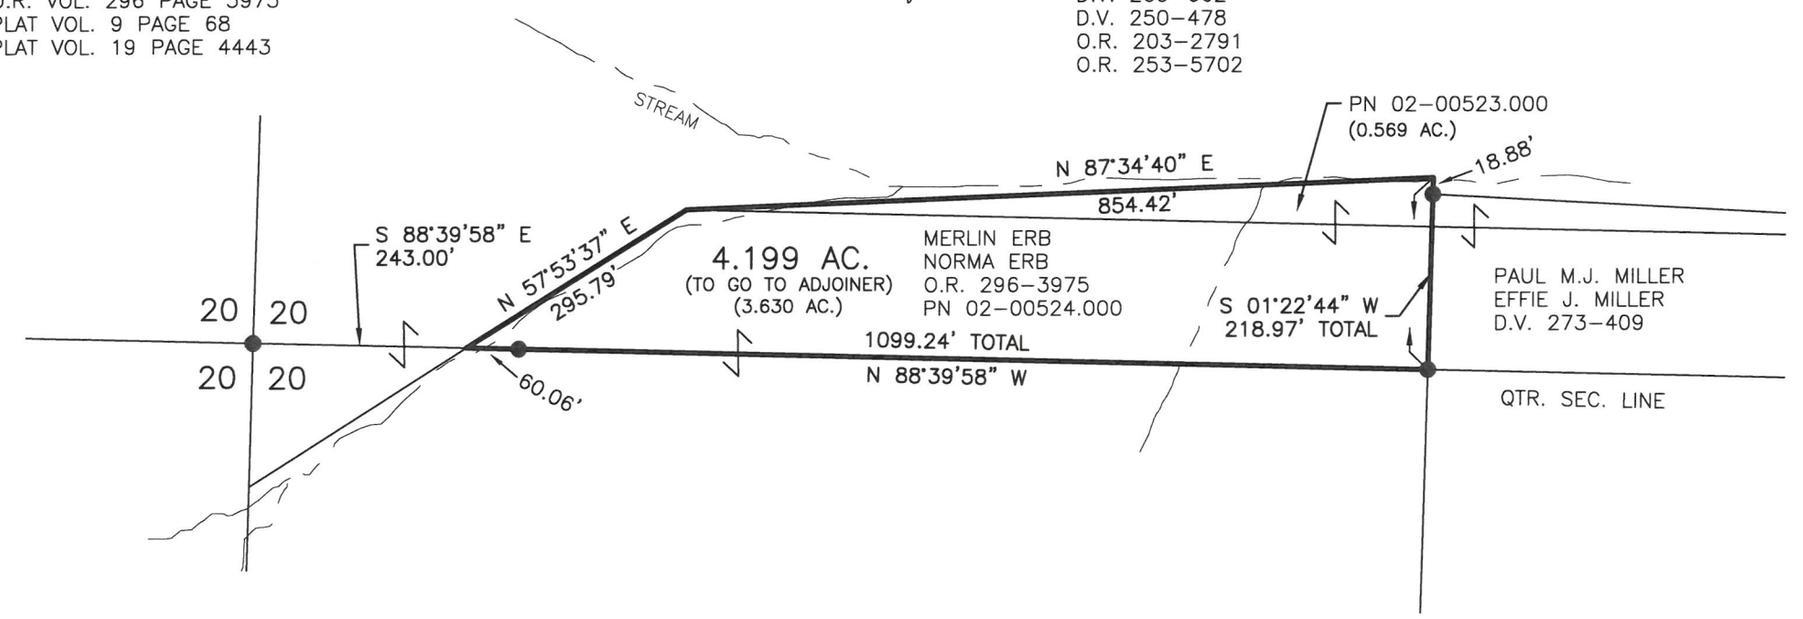

STATE OF OHIO
DONALD C. BAKER 6938
REGISTERED PROFESSIONAL SURVEYOR

I CERTIFY THIS SURVEY TO BE CORRECT
TO THE BEST OF MY KNOWLEDGE.

DONALD C. BAKER P.S. 6938
DATE: NOVEMBER 3, 2026
GRB
FILE NAME: WORK7\S–26–726\LDM
ENGINEERING ASSOCIATES, INC. DBA BAKER SURVEYING

BAKER SURVEYING
138 N. CLAY STREET
MILLERSBURG, OHIO 44654
PH. 330–674–4788
EMAIL: bakersurveying@gmail.com