Job # 8743

# HARDY TOWNSHIP
# HOLMES COUNTY, OHIO
# LOT 18, 3RD. QTR., T-9N R-7W

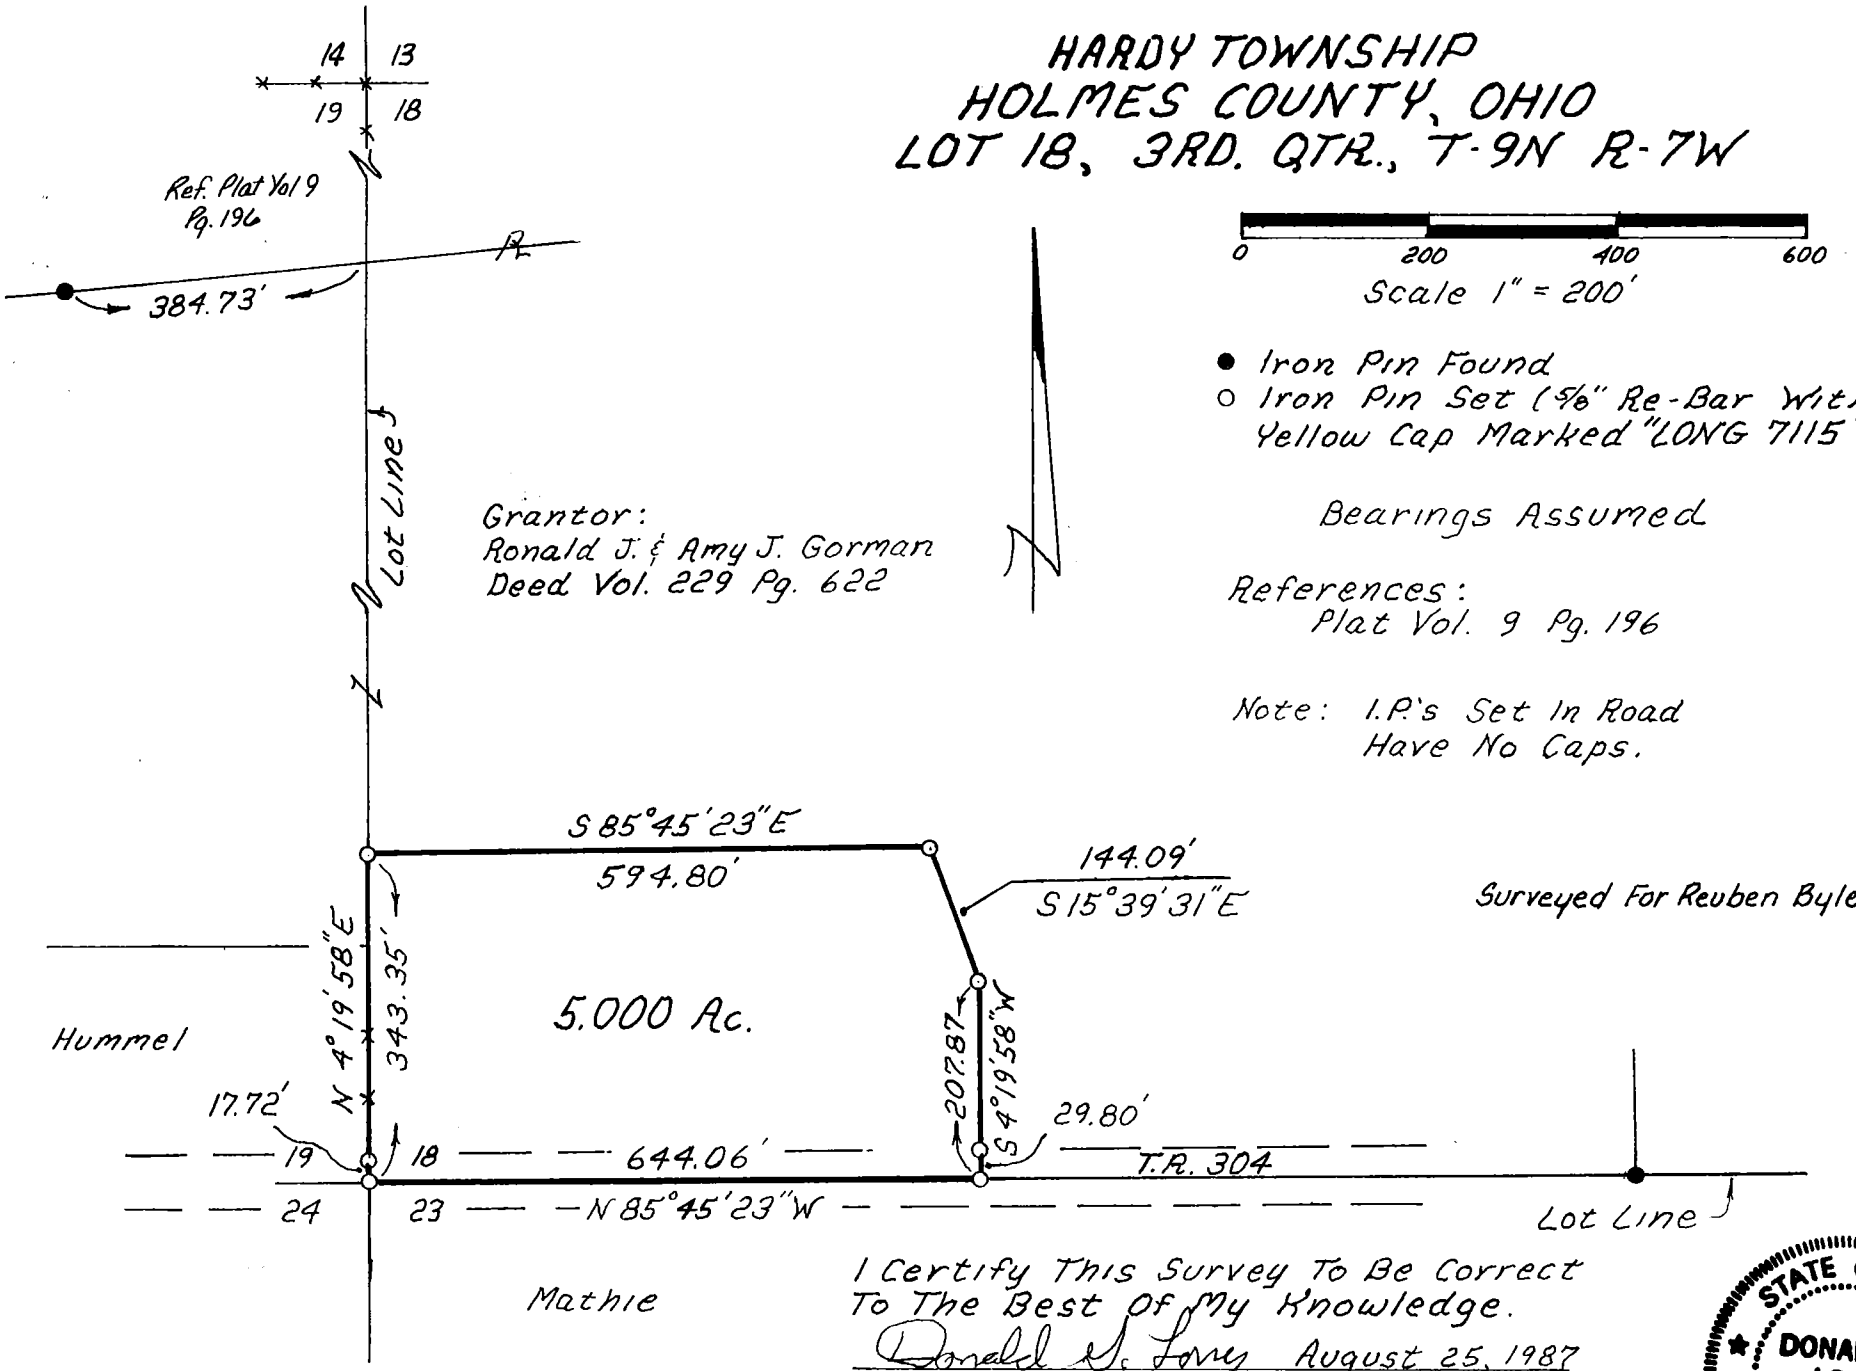


0 200 400 600

Scale 1" = 200'

- ● Iron Pin Found
- ○ Iron Pin Set (5/8" Re-Bar With Yellow Cap Marked "LONG 7115")

Bearings Assumed

References:
Plat Vol. 9 Pg. 196

Note: I.P.'s Set In Road Have No Caps.

Surveyed For Reuben Byler

I Certify This Survey To Be Correct To The Best Of My Knowledge.

Donald G. Long August 25, 1987


Donald G. Long P.S. 7115
13301 T.R. 503
Big Prairie, Ohio 44611


STATE OF OHIO
DONALD G. LONG
7115
REGISTERED PROFESSIONAL SURVEYOR