SURVEY OF A 25' EASEMENT

HARDY TOWNSHIP
3RD. QTR., LOTS 21 & 22
T-9 N; R-7 W
HOLMES COUNTY, OHIO

SURVEYED FOR: DICK UHL

REFERENCES:

DEED VOL. 263 PAGE 761

O.R. VOL. 120 PAGE 190

PLAT VOL. 13 PAGE 162
PLAT VOL. 18 PAGE 352

BEARINGS FROM PLAT
VOL. 18 PAGE 352

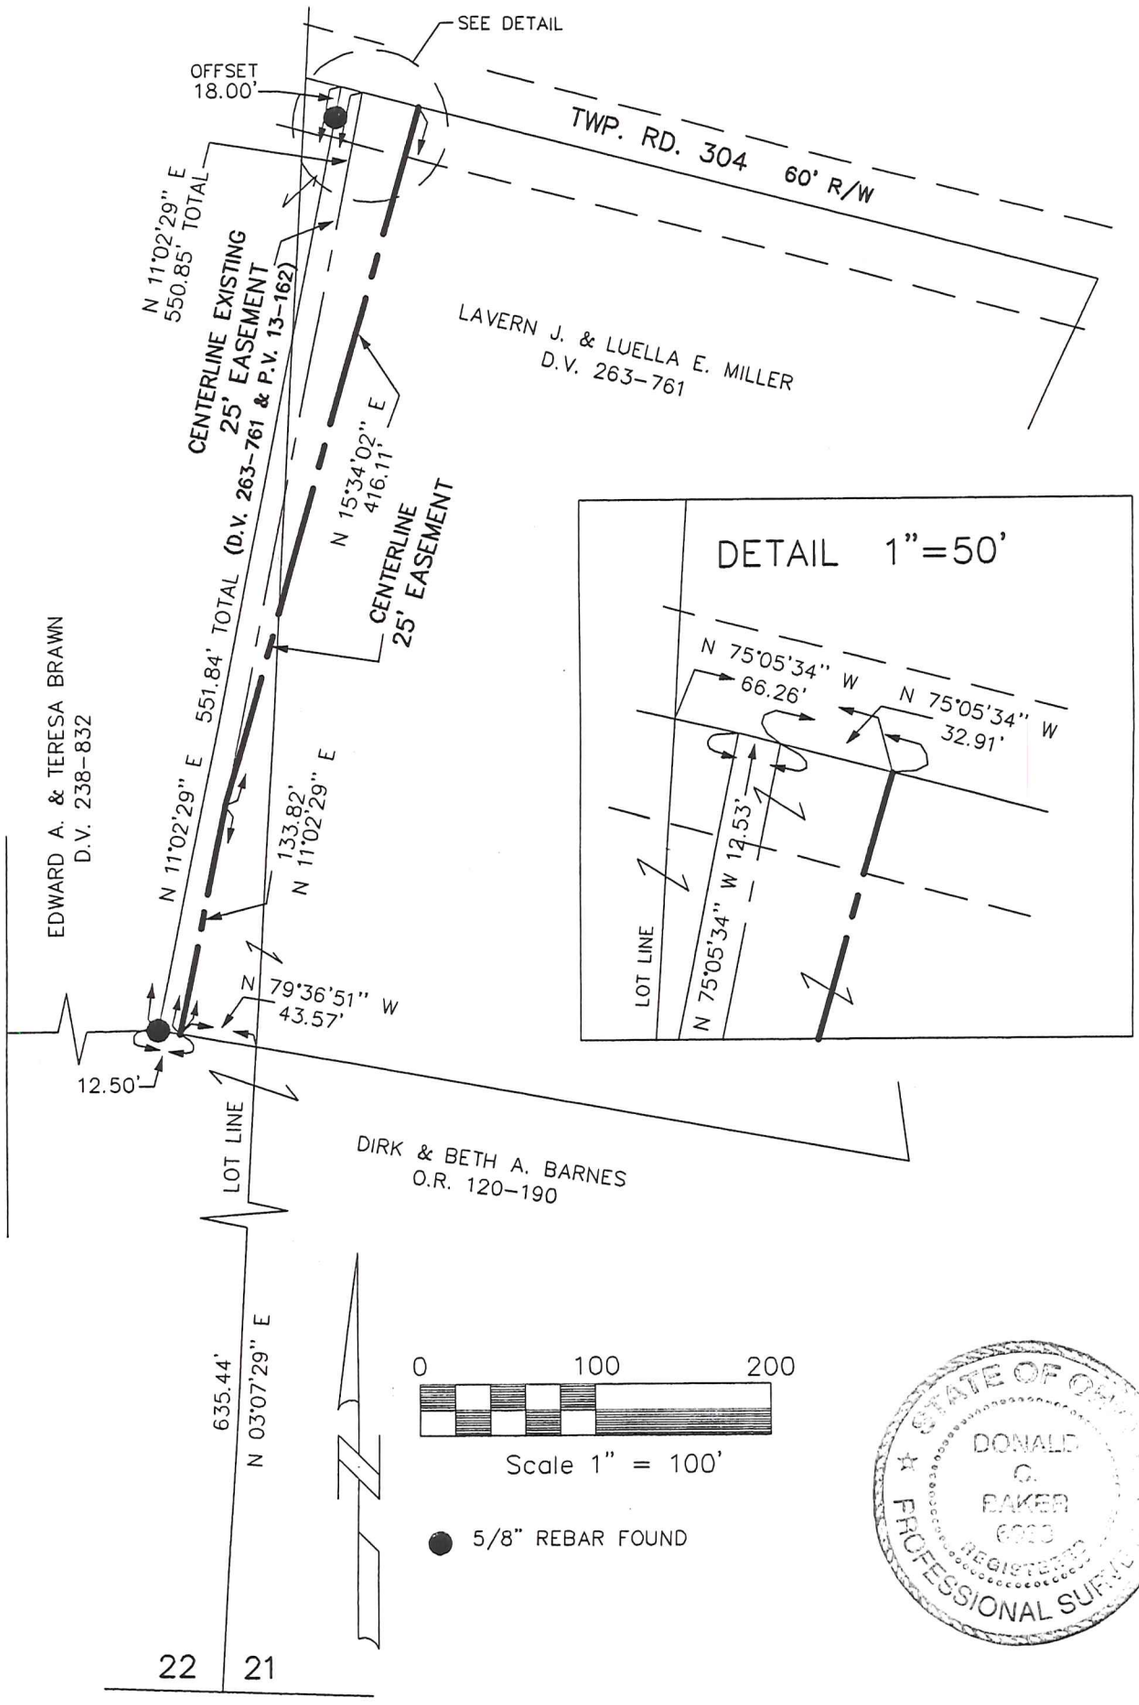

I CERTIFY THIS SURVEY TO BE CORRECT TO THE BEST OF MY KNOWLEDGE.

DONALD C. BAKER P.S. 6938

FCC\FDB DATE: NOV. 13, 2002
File Name: C:\JOBS1\S-855-02\ERZ

DONALD C. BAKER SURVEYING
138 N. CLAY ST.
MILLERSBURG, OHIO 44654
PH. 330-674-4788
FAX 330-674-6027