VILLAGE OF KILLBUCK
LOT 49 & PART OF LOT 48
PART OF OUTLOT 2

T-8N, R-7W, SECTION 6
KILLBUCK TOWNSHIP

HOLMES COUNTY, OHIO

SURVEYED FOR: RIVER VALLEY REALTY

0 30 60

SCALE: 1"=30'

- DRILL HOLE FOUND
- 5/8" REBAR FOUND UNLESS OTHERWISE NOTED
- DRILL HOLE SET
- 5/8" REBAR SET WITH I.D. CAP I.D. CAP MARKED "BAKER 6938"

BASIS OF BEARINGS FROM OHIO STATE PLANE COORDINATE SYSTEM, NORTH ZONE, N.A.D. 83, 2011 ADJUSTMENT

REFERENCES
O.R. VOL. 288 PAGE 1697
PLAT VOL. 12 PAGE 511
PLAT VOL. 14 PAGE 649
PLAT VOL. 19 PAGE 918
PLAT VOL. 19 PAGE 898
PLAT VOL. 19 PAGE 789

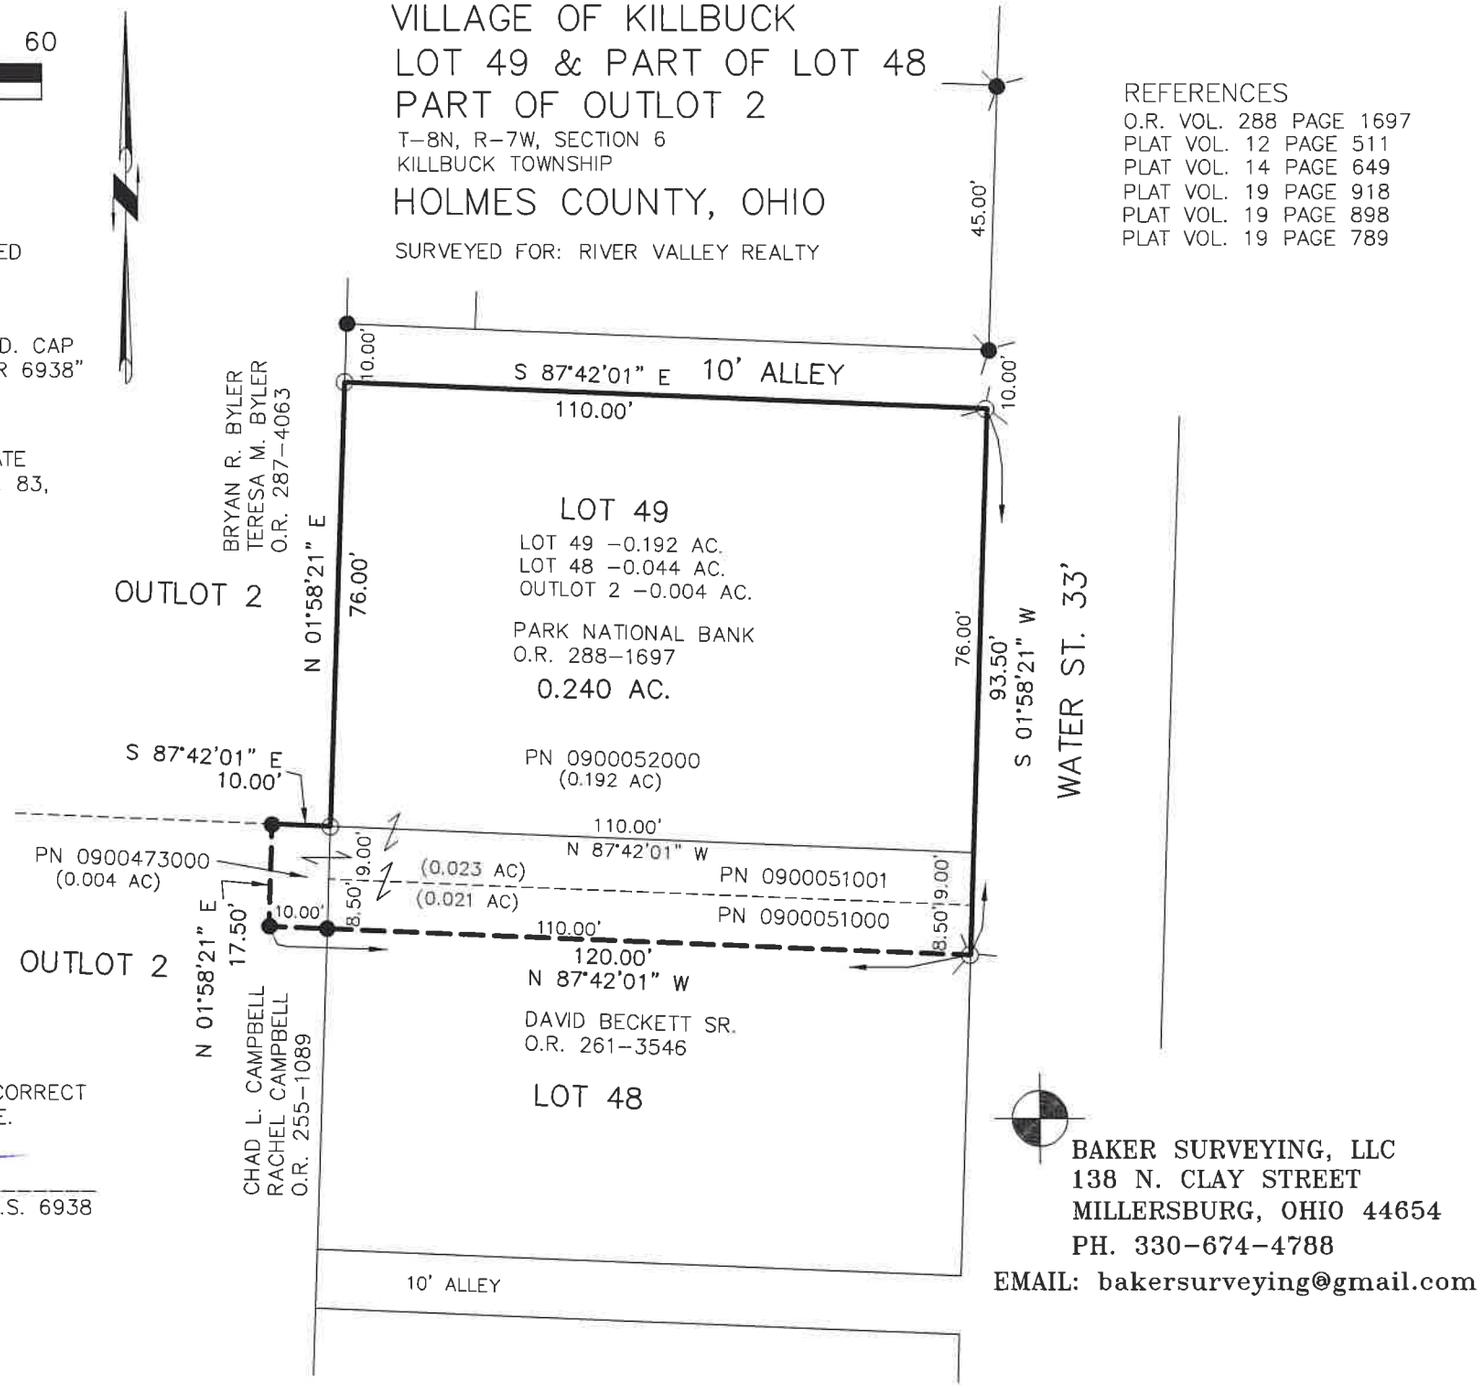

STATE OF OHIO
DONALD C. BAKER 6938
REGISTERED PROFESSIONAL SURVEYOR

I CERTIFY THIS SURVEY TO BE CORRECT TO THE BEST OF MY KNOWLEDGE.

DONALD C. BAKER P.S. 6938

DATE: JULY 3, 2024
TAB\GRB
FILE NAME: WORK6\S-327-24

BAKER SURVEYING, LLC
138 N. CLAY STREET
MILLERSBURG, OHIO 44654
PH. 330-674-4788
EMAIL: bakersurveying@gmail.com