KILLBUCK TOWNSHIP
N.W. QTR. SECTION 4
T-8N; R-7W
HOLMES COUNTY, OHIO

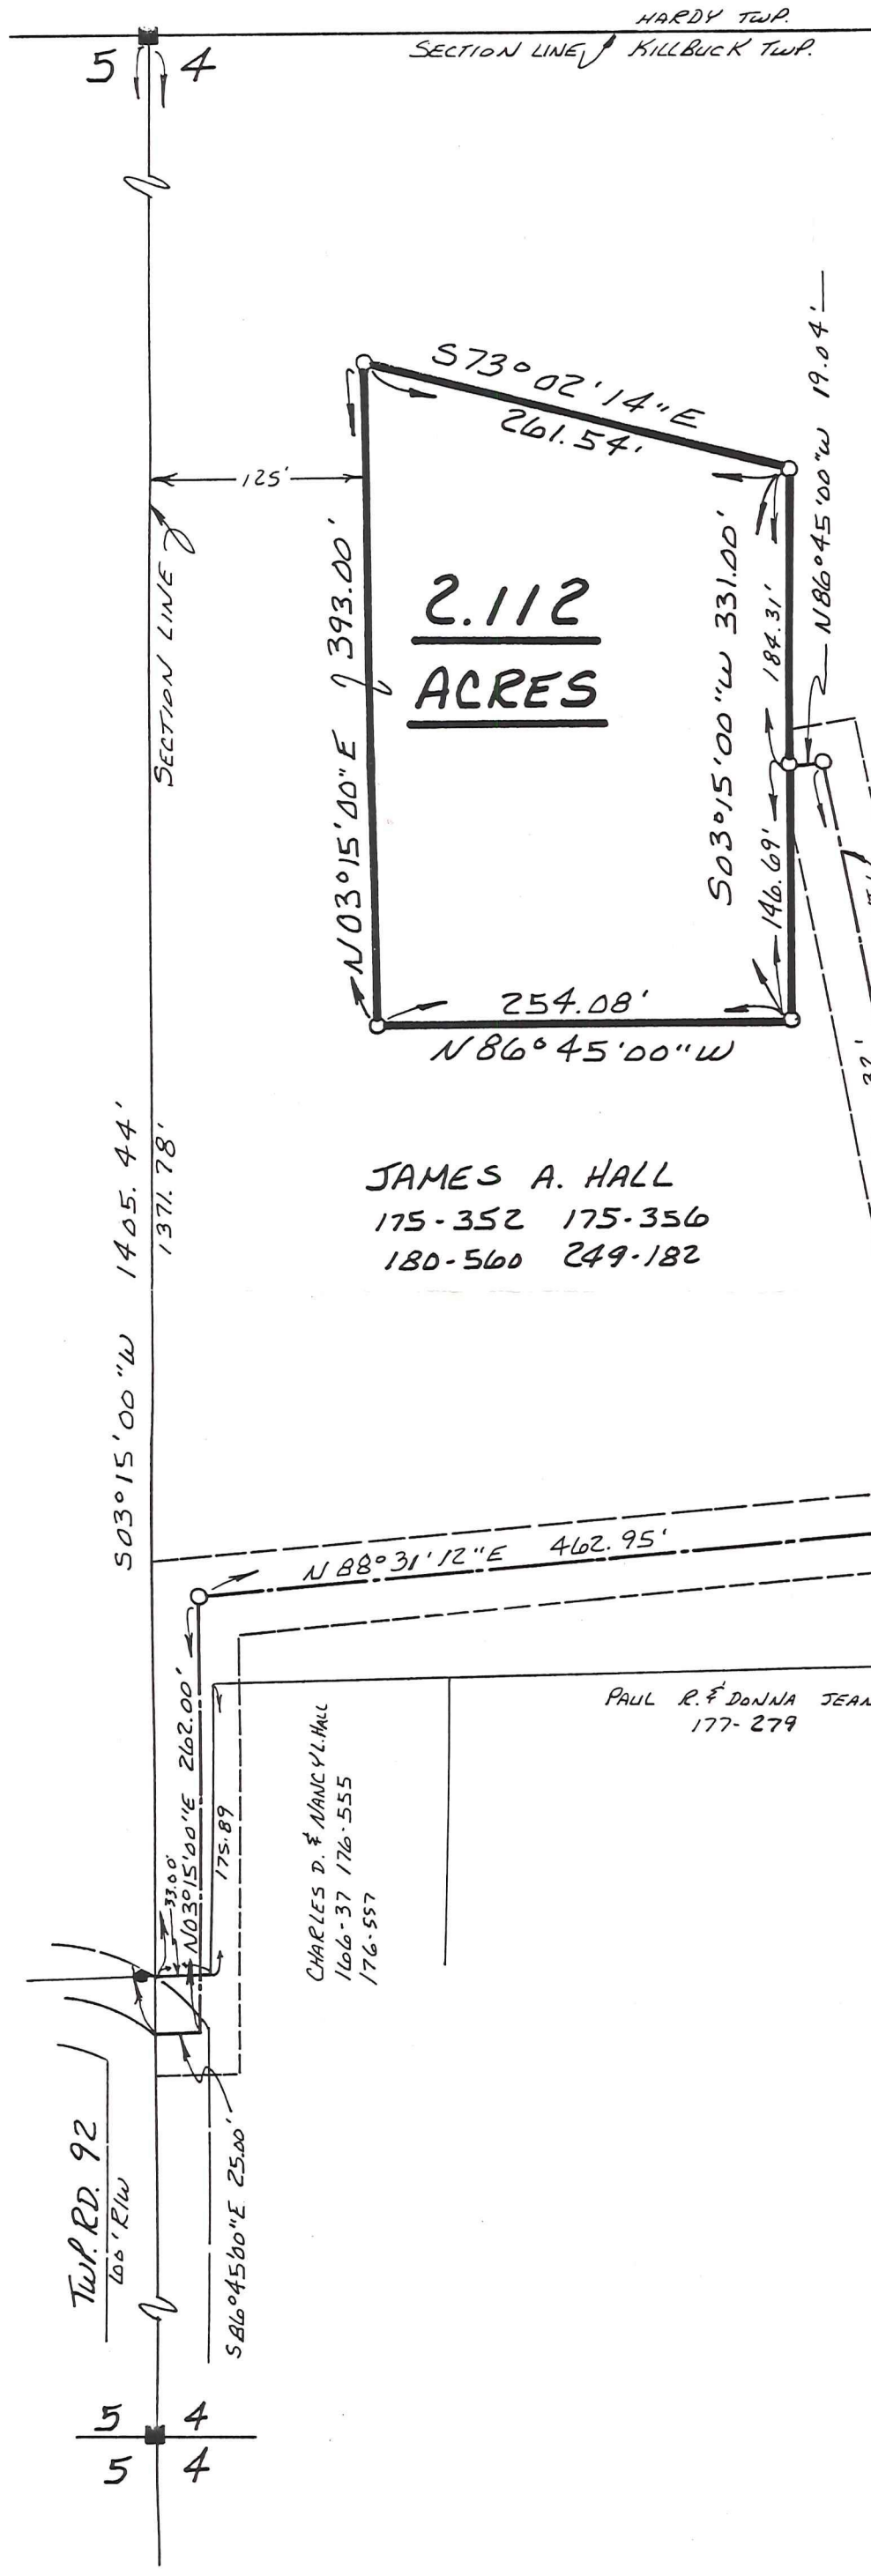

■ STONE FOUND

○ 5/8" REBAR WITH I.D. CAP SET
I.D. CAP MARKED "BAKER 6938"

REFERENCES:

DEED VOL. 176 PAGE 557
DEED VOL. 249 PAGE 182
DEED VOL. 177 PAGE 279
BEARINGS FROM DEED VOL. 249 PG. 182

MAP OFFICE COPY

STATE OF OHIO
DONALD C. BAKER
6938
REGISTERED SURVEYOR

I CERTIFY THIS SURVEY TO BE CORRECT
TO THE BEST OF MY KNOWLEDGE.

Donald C. Baker

DONALD C. BAKER P.S. 6938
5958 T.R. 322
MILLERSBURG, OHIO 44654
PH. (216) 674-4788

APRIL 20, 1993

17293-MLS
(A)