KILLBUCK TOWNSHIP
N.E. QTR. SECTION 6
T–8 N; R–7 W
HOLMES COUNTY, OHIO

SURVEYED FOR: SHREINER SOLE COMPANY, INC.

0 200 400

SCALE: 1"=200'

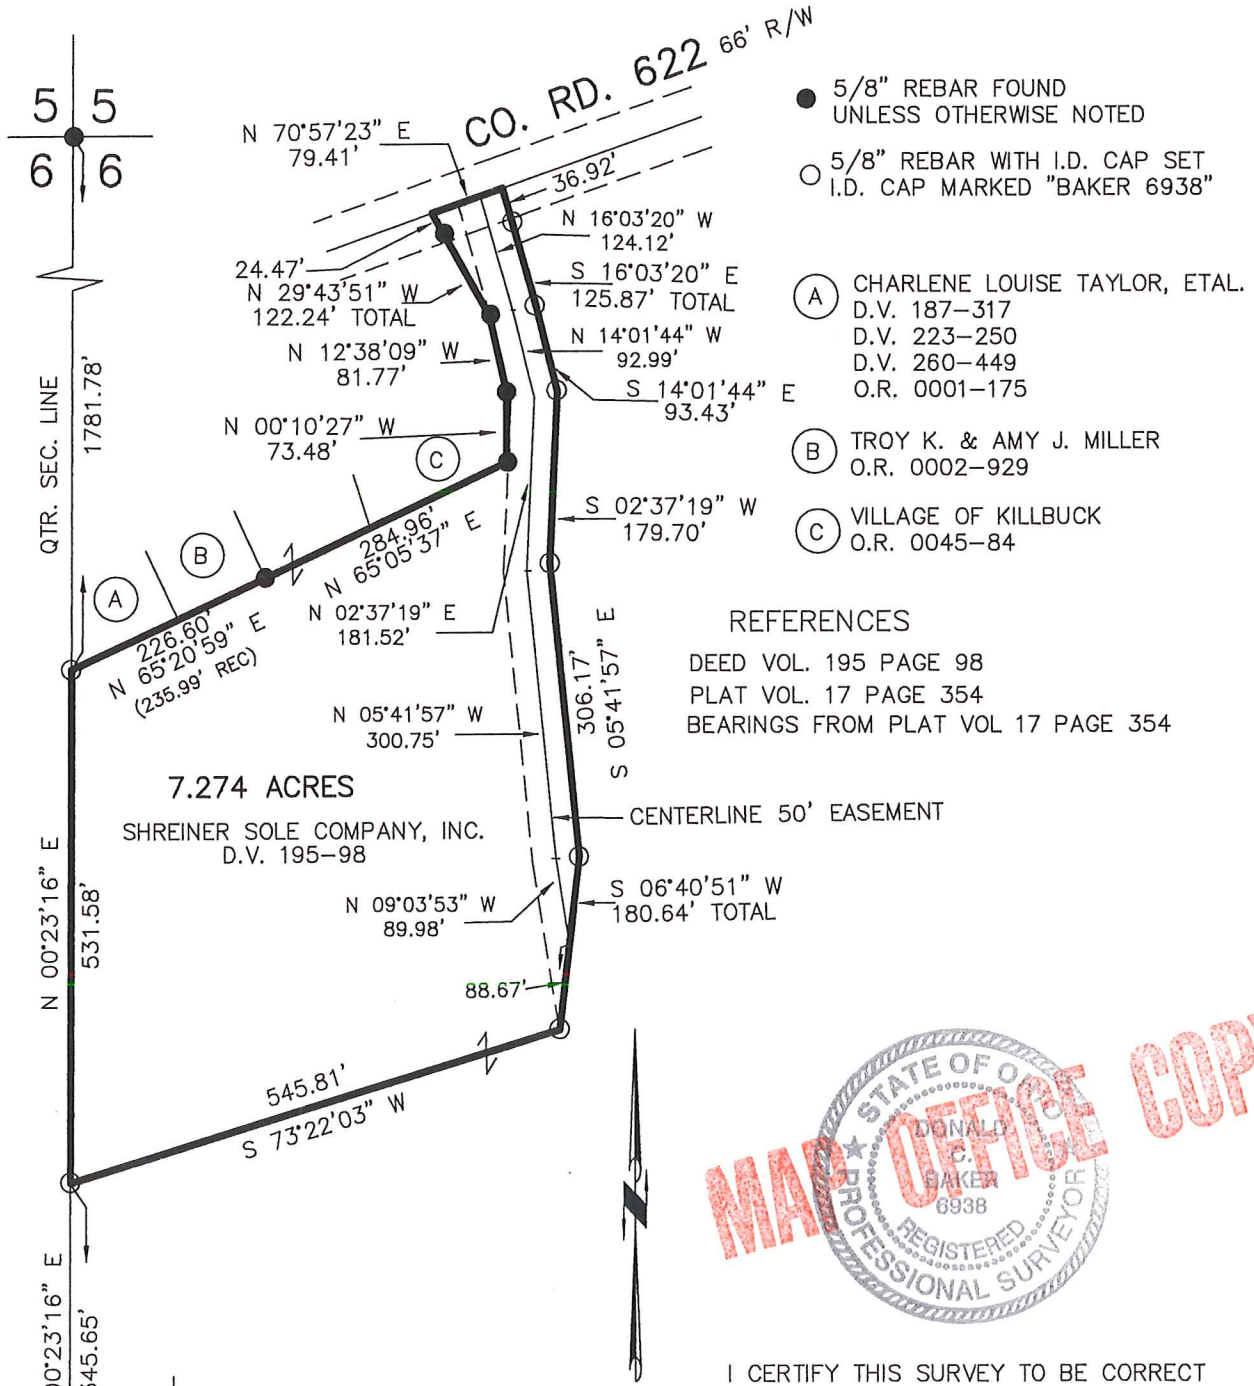

● 5/8" REBAR FOUND UNLESS OTHERWISE NOTED

○ 5/8" REBAR WITH I.D. CAP SET
I.D. CAP MARKED "BAKER 6938"

(A) CHARLENE LOUISE TAYLOR, ETAL.
D.V. 187–317
D.V. 223–250
D.V. 260–449
O.R. 0001–175

(B) TROY K. & AMY J. MILLER
O.R. 0002–929

(C) VILLAGE OF KILLBUCK
O.R. 0045–84

REFERENCES

DEED VOL. 195 PAGE 98
PLAT VOL. 17 PAGE 354
BEARINGS FROM PLAT VOL 17 PAGE 354

MAP OFFICE COPY

STATE OF OHIO
DONALD C. BAKER
6938
REGISTERED PROFESSIONAL SURVEYOR

I CERTIFY THIS SURVEY TO BE CORRECT
TO THE BEST OF MY KNOWLEDGE.

Donald C Baker

DONALD C. BAKER P.S. 6938
DATE: APRIL 12, 2004

FDB\ALG
File Name: WORK2\S–248–04\ALG

DONALD C. BAKER SURVEYING
138 N. CLAY ST.
MILLERSBURG, OHIO, 44654
PH. 330–674–4788
FAX. 330–674–6027