RECEIVED
SEP 13 2001
Wol. Co. Tax Map Office

KILLBUCK TOWNSHIP
N.E. QTR. SECTION 6
N.W. QTR. SECTION 7
T- 8 N R- 7 W
HOLMES COUNTY, OHIO

REFERENCES:

DEED VOL. 189 PAGE 852
DEED VOL. 195 PAGE 98
DEED VOL. 234 PAGE 756
DEED VOL. 282 PAGE 7

PLAT VOL. 6 PAGE 56
PLAT VOL. 15 PAGE 157

BEARINGS FROM PLAT VOL. 15 PAGE 157

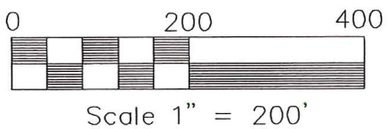

D.V. 195-98

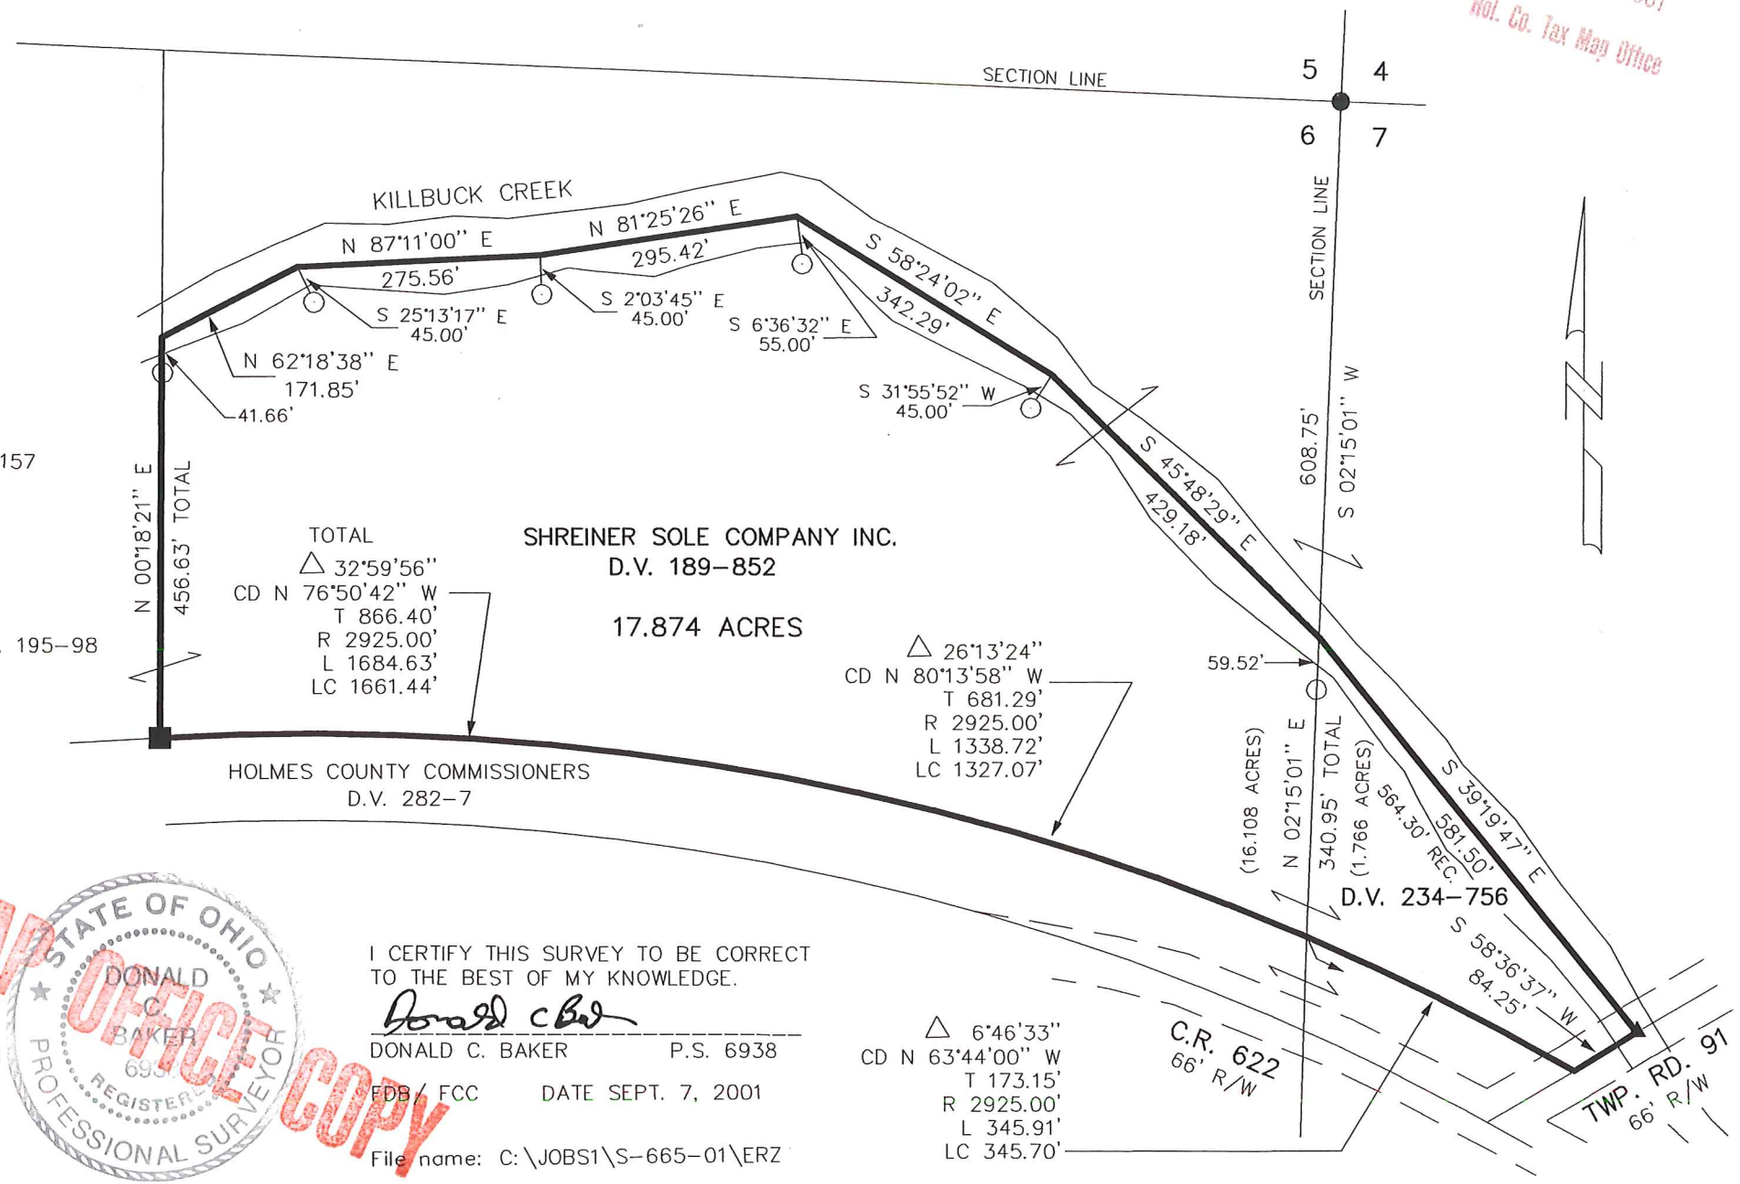

- IRON PIN FOUND
- R.R. SPIKE FOUND
- STONE FOUND
- 5/8" REBAR WITH I.D. CAP SET
  I.D. CAP MARKED "BAKER 6938"

MAP OFFICE COPY

STATE OF OHIO
DONALD C. BAKER
6938
REGISTERED
PROFESSIONAL SURVEYOR

I CERTIFY THIS SURVEY TO BE CORRECT TO THE BEST OF MY KNOWLEDGE.

Donald C Baker

DONALD C. BAKER P.S. 6938

FDB/ FCC DATE SEPT. 7, 2001

File name: C:\JOBS1\S-665-01\ERZ

DONALD C. BAKER SURVEYING
138 N. CLAY ST.
MILLERSBURG, OHIO 44654
PH. 330-674-4788
FAX 330-674-6027