SEP 13 '05 AM 8:55

KILLBUCK TOWNSHIP
N.E. & S.E. QTRS. SECTION 15
T–8 N; R–7 W
HOLMES COUNTY, OHIO

SURVEYED FOR: MARTIN NYHART

0 200 400

SCALE: 1"=200'

- ● 5/8" REBAR FOUND
- △ R.R. SPIKE SET
- MAG NAIL SET
- ○ 5/8" REBAR WITH I.D. CAP SET I.D. CAP MARKED "BAKER 6938"

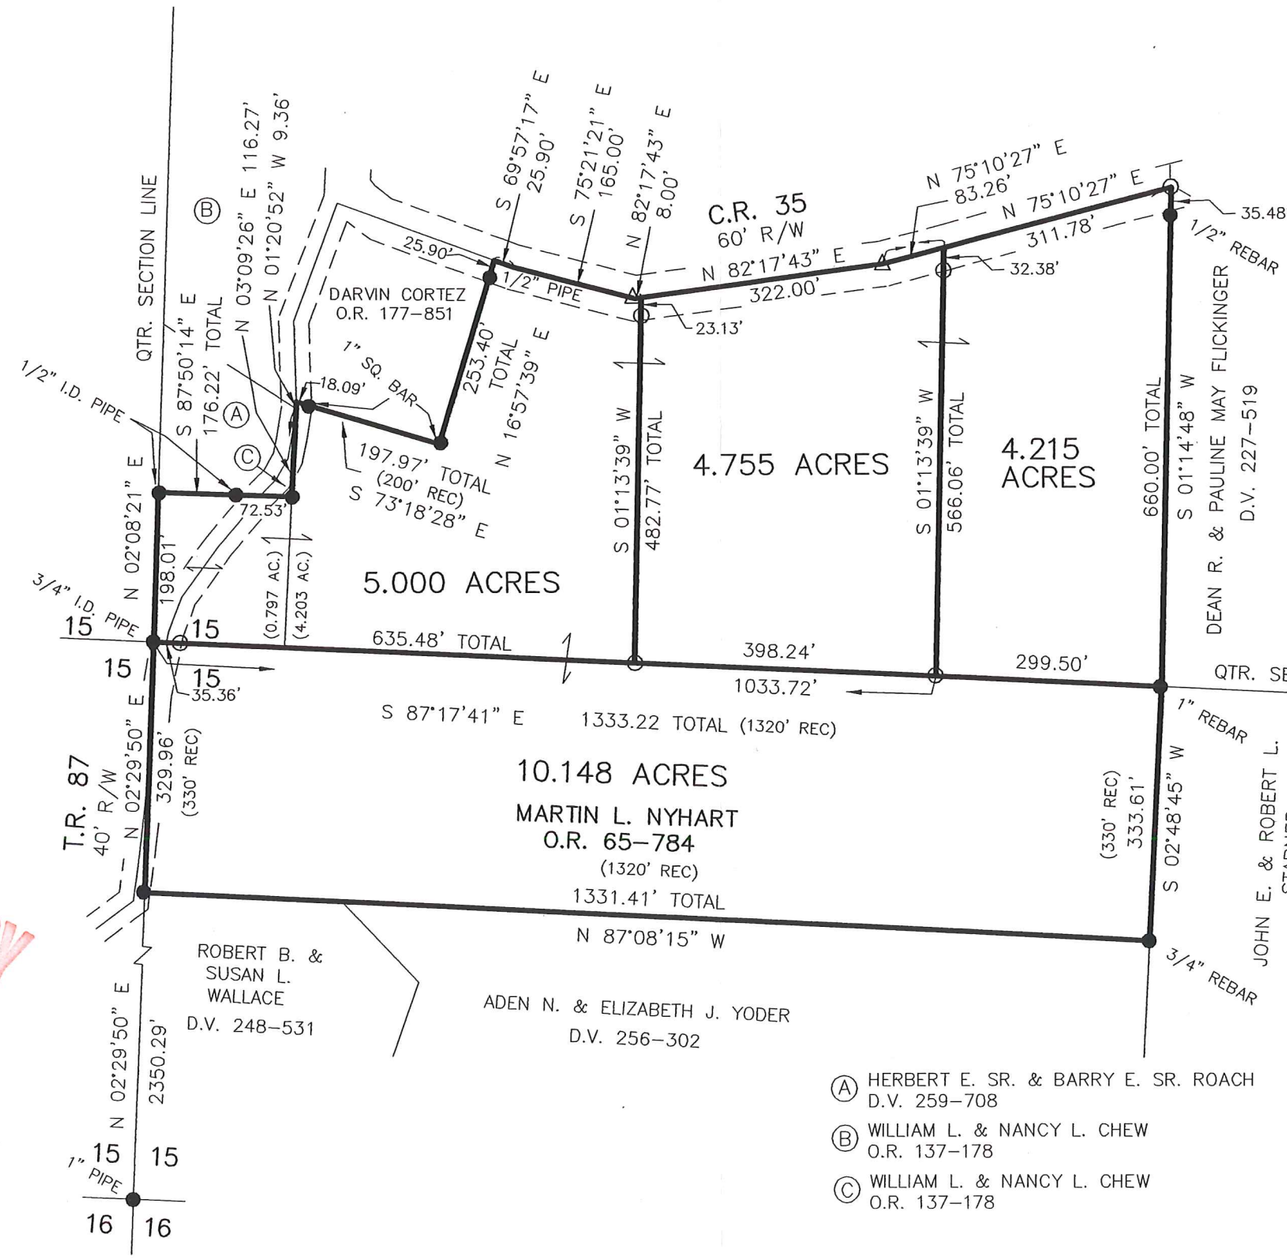

REFERENCES:

DEED VOL. 256 PAGE 302
DEED VOL. 248 PAGE 531
DEED VOL. 181 PAGE 984
DEED VOL. 227 PAGE 519
DEED VOL. 259 PAGE 708
O.R. VOL. 177 PAGE 851
O.R. VOL. 65 PAGE 784
PLAT VOL. 18 PAGE 161
BEARINGS FROM PLAT VOL. 18 PAGE 161

Ⓐ HERBERT E. SR. & BARRY E. SR. ROACH
D.V. 259–708

Ⓑ WILLIAM L. & NANCY L. CHEW
O.R. 137–178

Ⓒ WILLIAM L. & NANCY L. CHEW
O.R. 137–178

MAP OFFICE COPY

STATE OF OHIO
DONALD C. BAKER
6938
REGISTERED PROFESSIONAL SURVEYOR

I CERTIFY THIS SURVEY TO BE CORRECT TO THE BEST OF MY KNOWLEDGE.

DONALD C. BAKER PS 6938
FDB\AEG DATE: AUGUST 30, 2005
File Name: C:\WORK\S-551-05\DB-MD

DONALD C. BAKER SURVEYING
138 N. CLAY ST.
MILLERSBURG, OH 44654
PH. 330-674-4788
FAX: 330-674-6027