RECEIVED
FEB 0 2 2004
Hol. Co. Tax Map Office

0 100' 200'

SCALE: 1"=100'

- ● 5/8" REBAR FOUND UNLESS OTHERWISE NOTED
- ○ 5/8" REBAR WITH I.D. CAP SET I.D. CAP MARKED "BAKER 6938"

REFERENCES:
O.R. VOL. 124 PAGE 918
O.R. VOL. 121 PAGE 470
DEED VOL. 229 PAGE 378
PLAT VOL. 14 PAGE 729
PLAT VOL. 17 PAGE 193

BEARINGS FROM PLAT VOL. 17 PAGE 193

KILLBUCK TOWNSHIP
S.W. QTR. SECTION 8
T-8 N; R-8 W
HOLMES COUNTY, OHIO

SURVEYED FOR: TERRY RABER

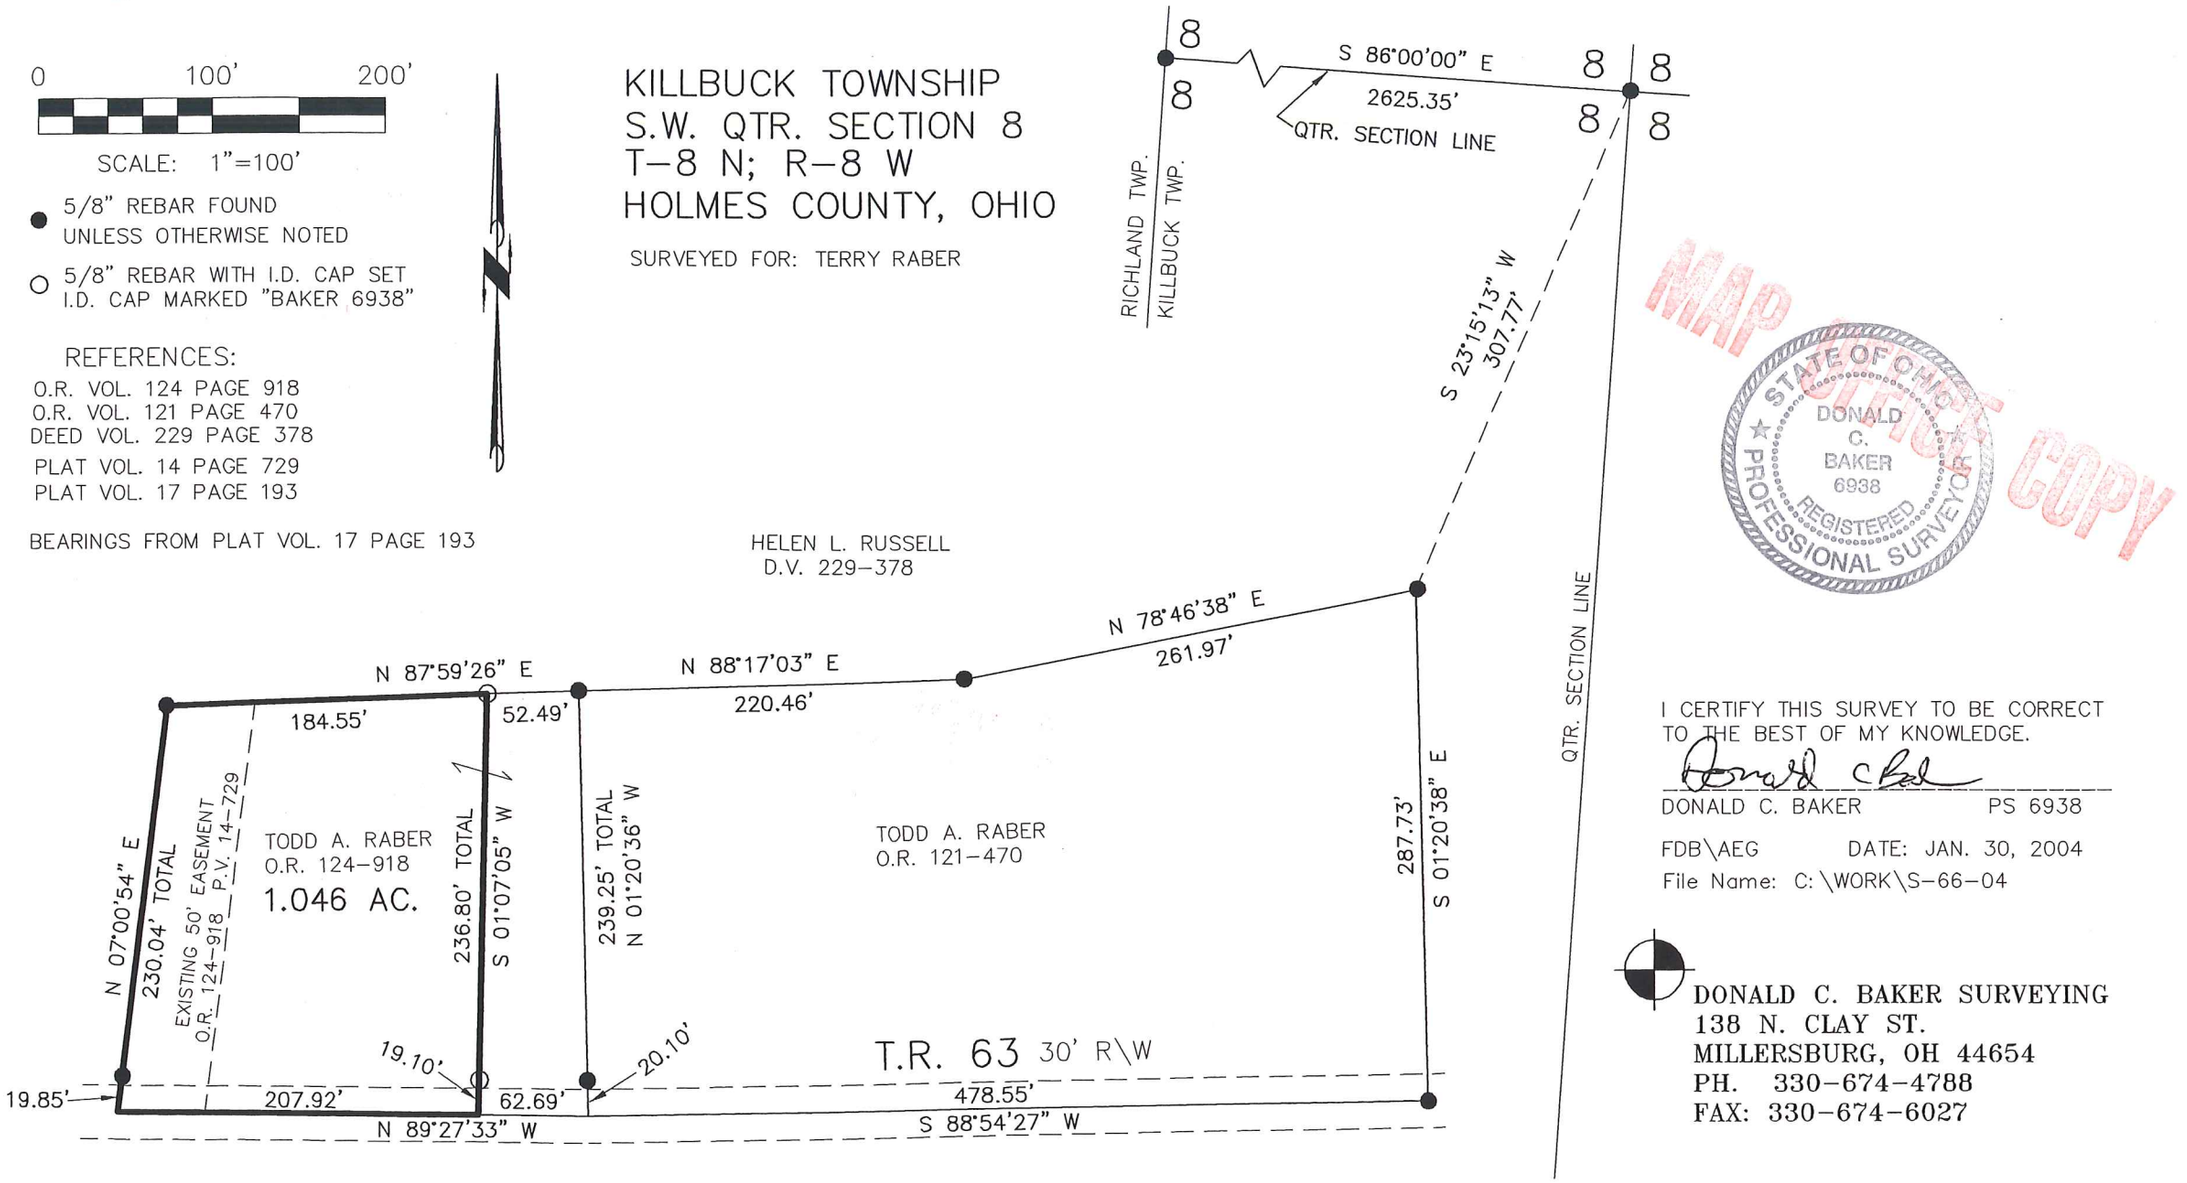

MAP OFFICE COPY

STATE OF OHIO
DONALD C. BAKER
6938
REGISTERED PROFESSIONAL SURVEYOR

I CERTIFY THIS SURVEY TO BE CORRECT TO THE BEST OF MY KNOWLEDGE.

DONALD C. BAKER PS 6938

FDB\AEG DATE: JAN. 30, 2004
File Name: C:\WORK\S-66-04

DONALD C. BAKER SURVEYING
138 N. CLAY ST.
MILLERSBURG, OH 44654
PH. 330-674-4788
FAX: 330-674-6027