0 100 200

SCALE: 1"=100'

▲ R.R. SPIKE FOUND

● 5/8" REBAR FOUND UNLESS OTHERWISE NOTED

DRILL HOLE SET

○ 5/8" REBAR SET WITH I.D. CAP I.D. CAP MARKED "BAKER 6938"

MECHANIC TOWNSHIP
S.E. QTR. SECTION 9
S.W. QTR. SECTION 10
T-8 N; R-6 W
HOLMES COUNTY, OHIO

SURVEYED FOR: LEON MILLER

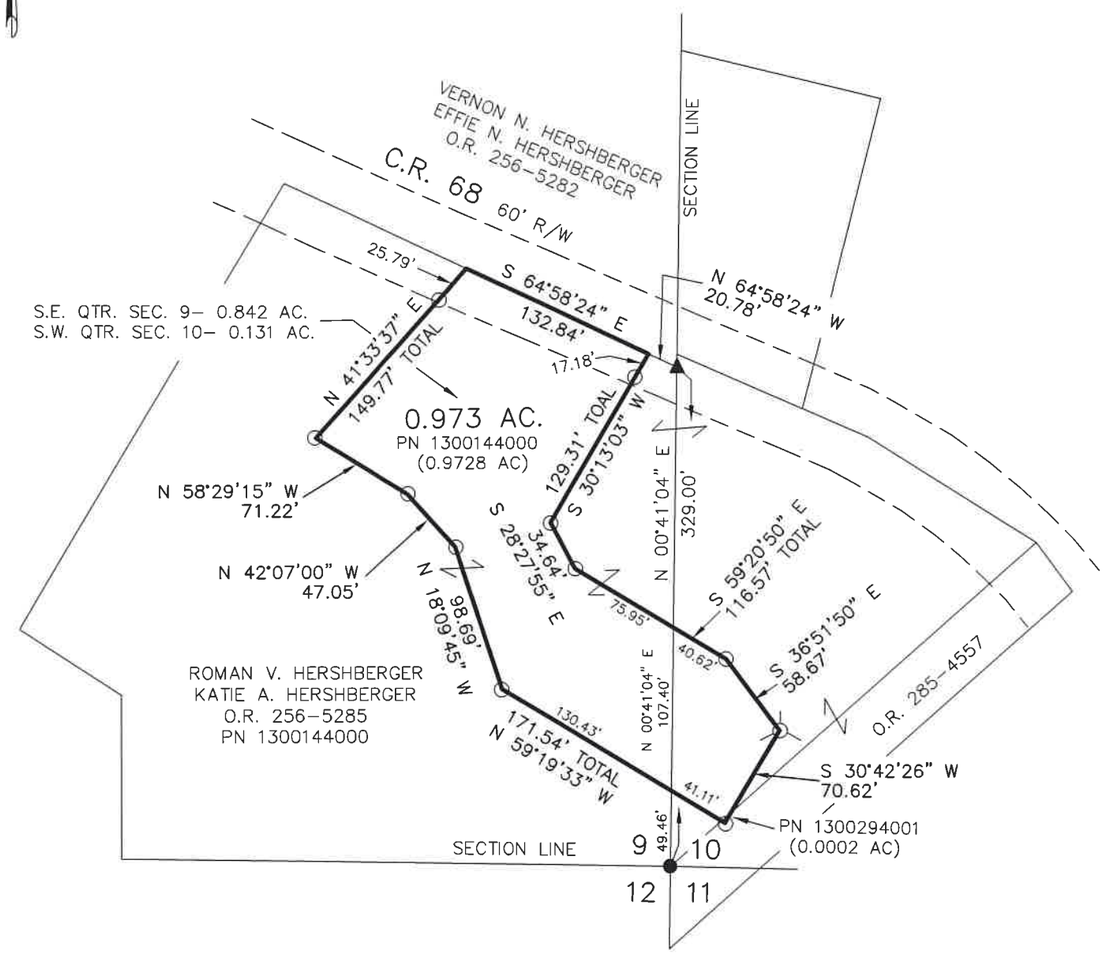

REFERENCES

O.R. VOL. 256 PAGE 5285
O.R. VOL. 256 PAGE 5282
PLAT VOL. 19 PAGE 1323
PLAT VOL. 16 PAGE 412
PLAT VOL. 19 PAGE 3142

BASIS OF BEARINGS FROM OHIO STATE PLANE COORDINATE SYSTEM, NORTH ZONE, N.A.D. 83, 2011 ADJUSTMENT

STATE OF OHIO
DONALD C. BAKER 6938
REGISTERED PROFESSIONAL SURVEYOR

I CERTIFY THIS SURVEY TO BE CORRECT TO THE BEST OF MY KNOWLEDGE.

DONALD C. BAKER P.S. 6938

DATE: MAY 17, 2024
KES
FILE NAME: WORK6\S-225-24\CNK

BAKER SURVEYING, LLC
138 N. CLAY STREET
MILLERSBURG, OHIO 44654
PH. 330-674-4788
EMAIL: bakersurveying@gmail.com