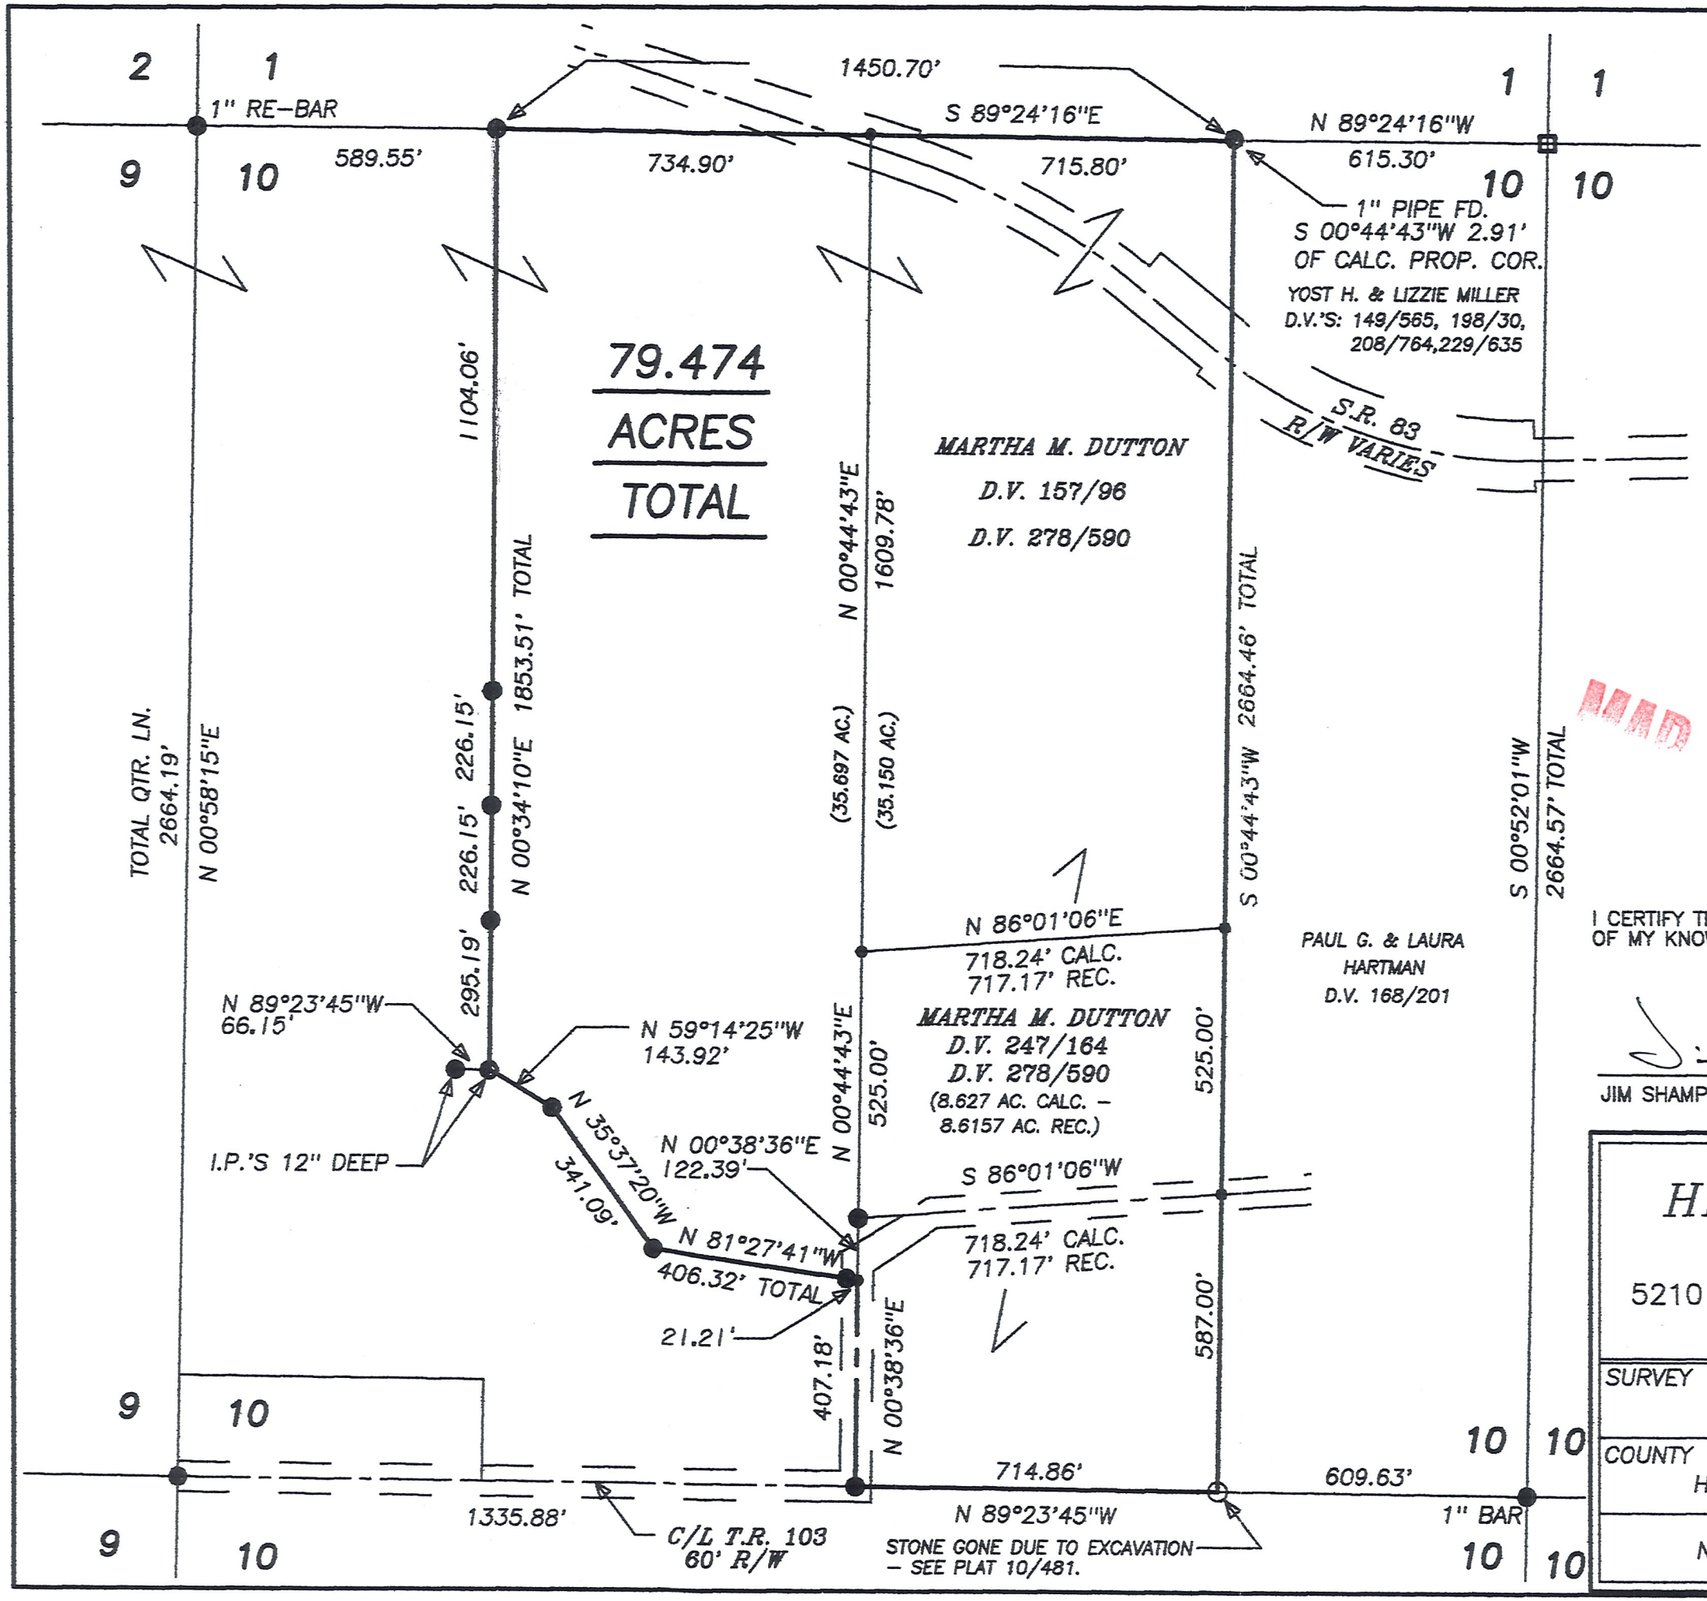

NORTH

BEARINGS EST. FROM PLAT 10/479 AND ARE TO ANGULAR MEAS. ONLY.

300 0 300 600 900

GRAPHIC SCALE - FEET 1" = 300'

LEGEND:
- □ = STONE FD.
- ● = 5/8" RE-BAR FD. UNLESS NOTED
- ○ = POINT-OF-DEPARTURE
- ○ = 5/8" X 30" RE-BAR W/PLASTIC I.D. CAP SET
- ⊗ = R/R SPIKE SET
- △ = R/R SPIKE FD.

REFERENCE DOCUMENTS:
TAX MAPS
DEEDS AS SHOWN
SURVEY PLATS: 3/81, 4/153, 7/225, 8/583, 8/704, 8/763, 10/479, 10/481, 12/165, 12/693, 15/57.

MAP OFFICE COPY

I CERTIFY THIS PLAT & SURVEY TO BE CORRECT TO THE BEST OF MY KNOWLEDGE:

JIM SHAMP, REG. SUR. NO. S-6088 — AUGUST 20, 1998 DATE

STATE OF OHIO
JIM SHAMP
6088
REGISTERED PROFESSIONAL SURVEYOR

HEARTLAND SURVEYING, INC
Jim Shamp
5210 T.R. 257 MILLERSBURG, OH 44654
PH: 330-674-4698

SURVEY: MARTHA M. DUTTON			STATE: OHIO
COUNTY: HOLMES	TWP.: MECHANIC	RNG.: 7 W	TWP.: 8 N
N.W. QUARTER OF SECTION 10			6/98 980706.CRD 7/98 980825.PL